
This drawing is the copyright of David Turnock Architects.
Do not scale from this drawing. Check all dimensions on site. The contractor shall bring any discrepancies immediately to the notice of the Architect

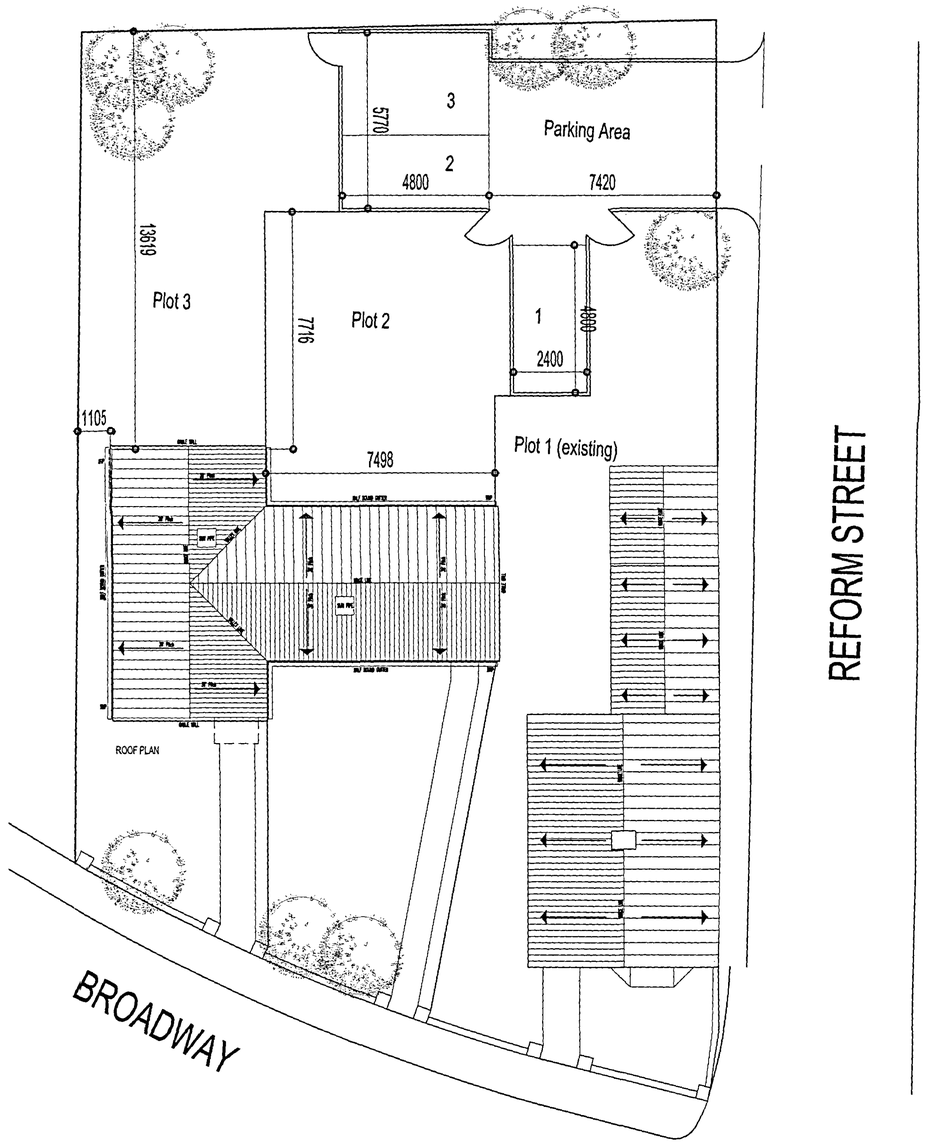

SHDC
PLANNING & DEVELOPMENT
10 AUG 2006
Ref. 1115/06

DETERMINED
PLAN

revisions

K Robinson
client

40 Broadway Crowland
project

New Housing - Site Plan
title

1174AL0201
drawing number

scale 1:100 @ A1 drawn DTA
date June 2006 checked

DAVID TURNOCK ARCHITECTS
Datum House 3 Commerce Road
Lynch Wood Peterborough PE2 6LR
Phone 01733 393010 Fax 01733 393013
Email info@dtarchitects.co.uk