

This drawing is copyright and may not be altered, traced, copied, photographed or used for any purpose other than that for which it is issued without consent of Broadgate Builders (Spalding) Ltd.

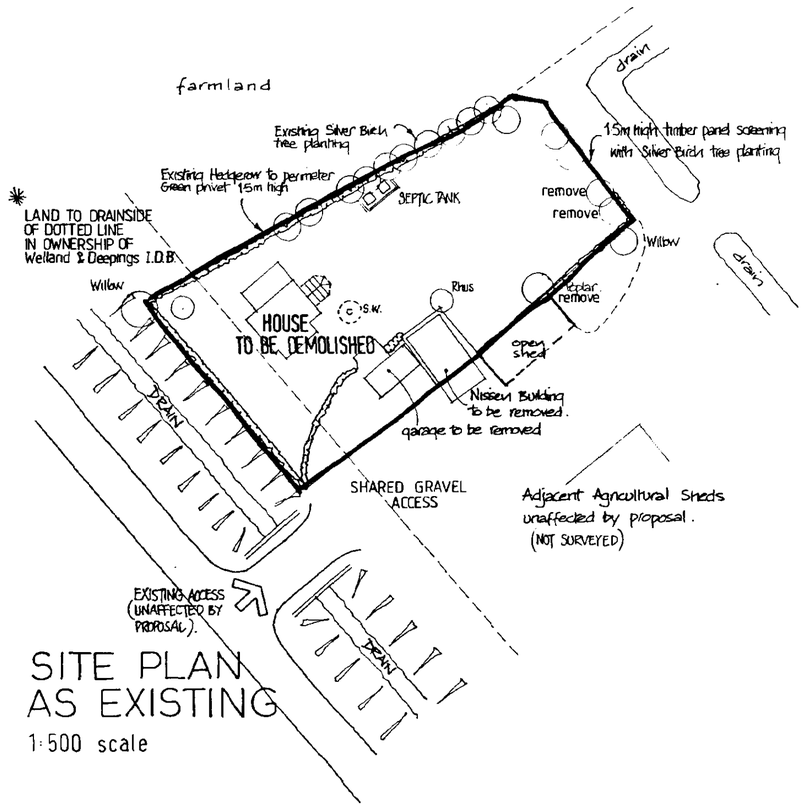


SITE PLAN AS EXISTING


1:500 scale

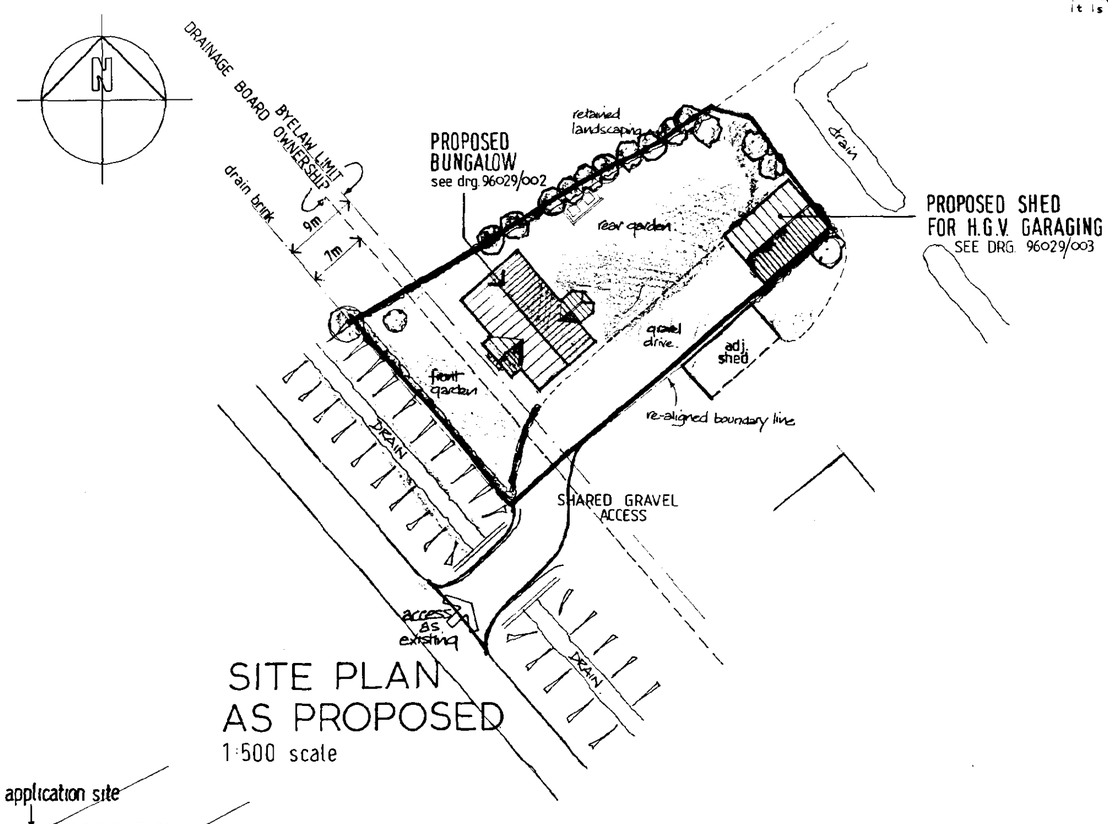

SITE PLAN AS PROPOSED

1:500 scale

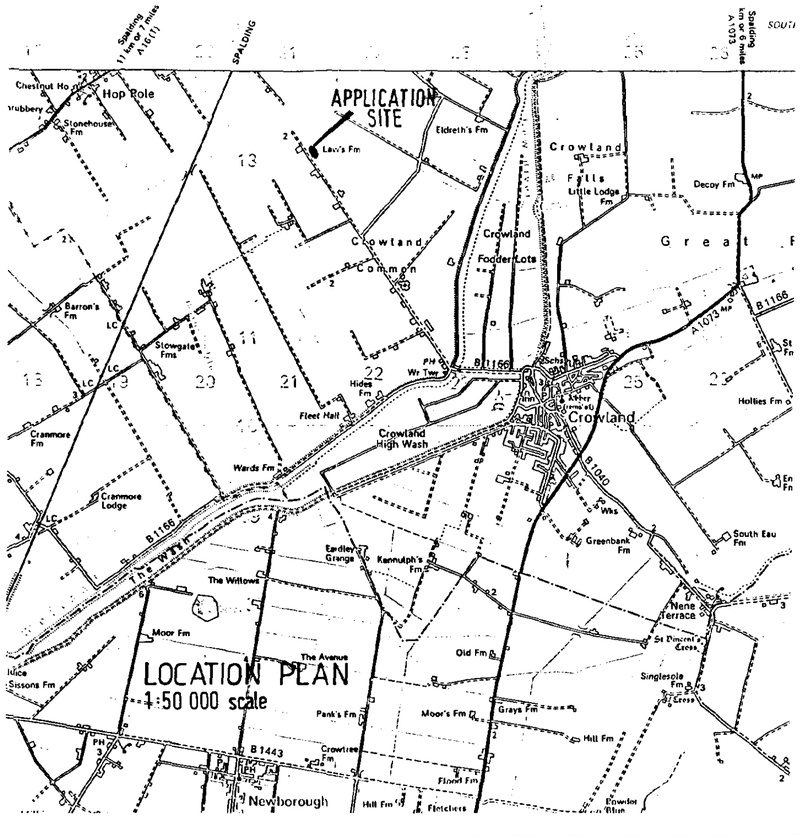

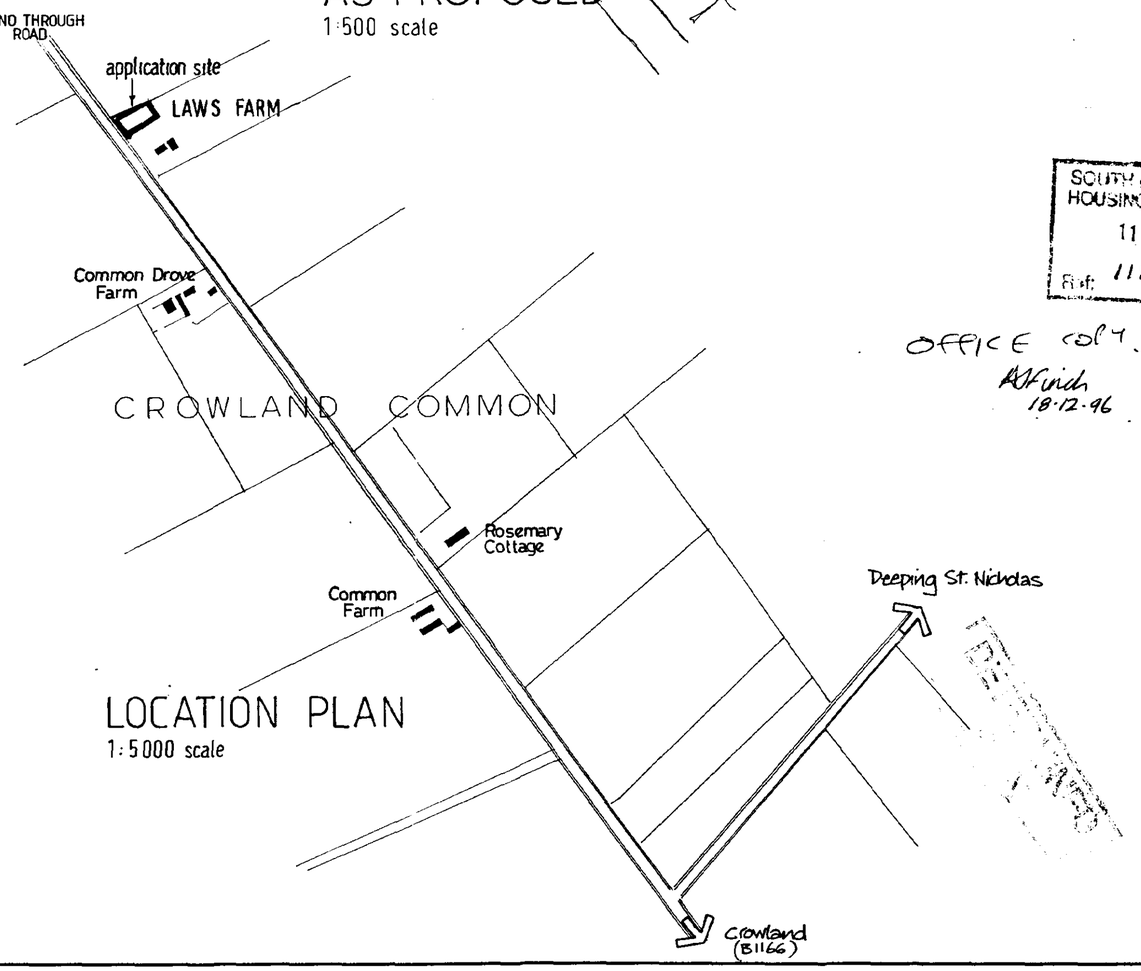

SOUTH HOLLAND DC
HOUSING & PLANNING
11 DEC 1996
Ref: 1117/96

OFFICE COPY
AJFinch
18.12.96

Broadgate Exclusives

Broadgate Builders (Spalding) Ltd
Broadgate House, Weston Hills,
Spalding, Lincolnshire, PE12 6DB.
Telephone: (01406) 380532 Fax: (01408) 380014

PROJECT TITLE

PROPOSAL FOR REPLACEMENT DWELLING
PROPOSAL FOR SHED FOR H.G.V. GARAGING
LAW'S FARM CROWLAND COMMON Lincs.
FOR MR. MRS. J. SHELTON

LOCATION PLANS
SITE PLANS (EXISTING & PROPOSED)

REV	DESCRIPTION	DATE	BY
A.	BUNGALOW REPOSITIONED CLEAR OF 9 METRE BYELAW LIMIT AS REQUESTED BY W&D.I.D.B. 9.12.96.	9.12.96	ajf.

SCALE

DRAWN alan j. finch

DATE 10/96


DRAWING No. 96029

This drawing is copyright and may not be altered, traced, copied, photographed or used for any purpose other than that for which it is issued without consent of Broadgate Builders (Spalding) Ltd.




north - west


south - west

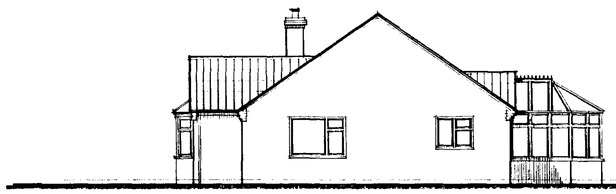


south - east

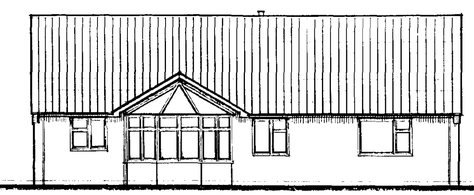

north - east

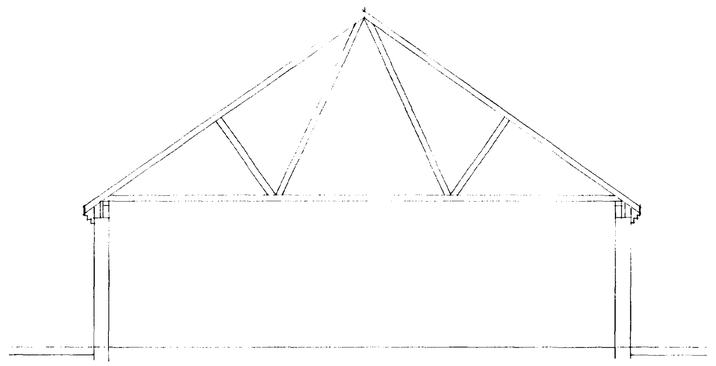

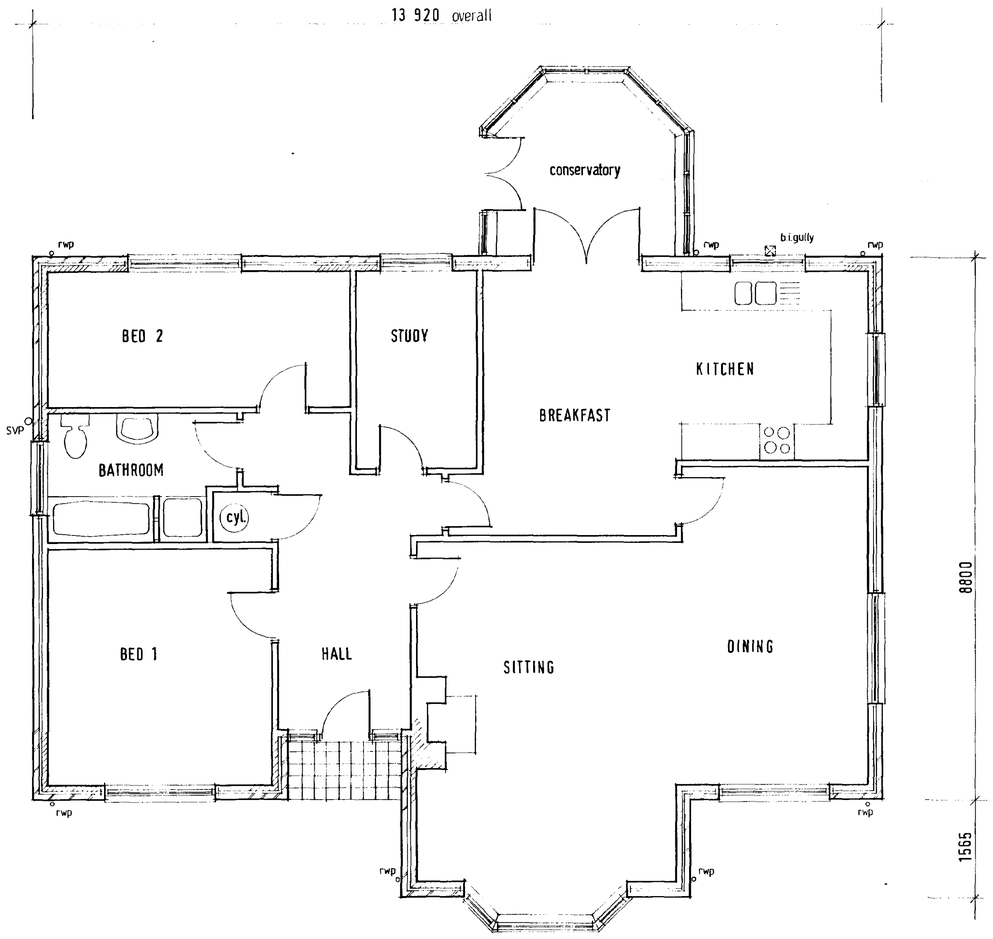

FLOOR LAYOUT

Broadgate Exclusives
Broadgate Builders (Spalding) Ltd
Broadgate House, Weston Hills,
Spalding, Lincolnshire, PE12 6DB.
Telephone: (01406) 380532 Fax: (01406) 380014

PROJECT TITLE
PROPOSAL FOR REPLACEMENT DWELLING
DETACHED BUNGALOW
LAW'S FARM
CROWLAND COMMON Lincs.
FOR MR. & MRS. J. SHELTON.

DRAWING
FLOOR LAYOUT
ELEVATIONS

DETAILED PLAN

...AND DC
...PLANNING
05 DEC 1996
Ref: 1117/96

REV	DESCRIPTION	DATE	BY

SCALE 1:100 : 1:50
DRAWN alan j.finch
DATE 10·96
DRAWING No. 96029/002

Recommendation

Approve (or favourable) ☑

Refuse (or adverse) ☐

Signed PJU

Date 13-1-97

Conditions / Reasons

(1) TL1

(2) Sc 12

(3) Sc 21

(4) Sc 27

Non-Determination	
Permitted development (or equiv)	☐
Non-development (or equiv)	☐
Withdrawn	☐
Other	☐
Confirmed by Senior Officer	

Referral Prior to Issue	
Dept of Environment (LBC)	☐
Dept of Environment (DEP)	☐

Note. The applicant is reminded that a demolition determination is required before the existing dwelling is demolished. The appropriate forms are enclosed

NOTES		
Disabled	☐	
Section 106 / 278	☐	
Demolition	☐	
LB Demolition	☐	
Amended Plans	☐	Received
		Drawing nos