Do not scale directly from this drawing. All discrepancies are to be brought to the attention of the Practice.


The copyright to this drawing is owned by Trevor A Clay RIBA Ltd.



PROPOSED NORTH ELEVATION




PROPOSED WEST ELEVATION

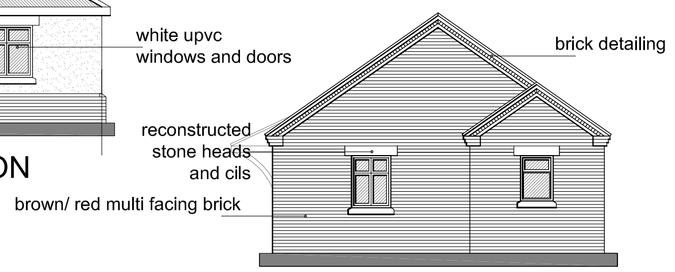


PROPOSED NORTH ELEVATION



PROPOSED EAST ELEVATION

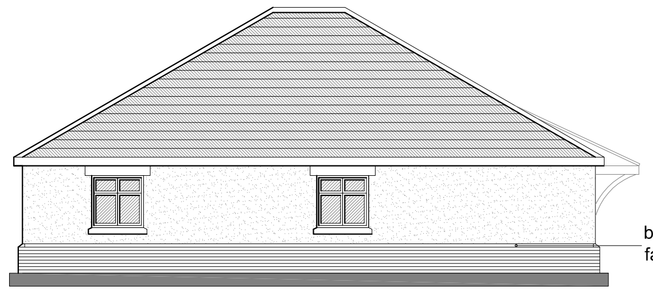


PROPOSED EAST ELEVATION

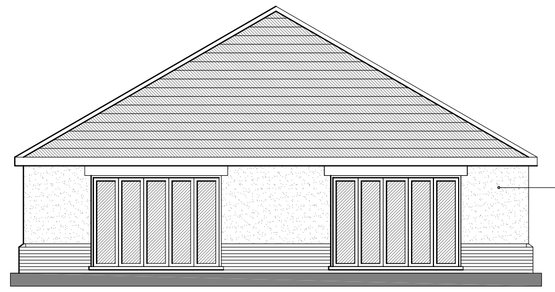


PROPOSED SOUTH ELEVATION

PROPOSED ELEVATIONS SEMI
DETACHED BUNGALOW PLOT 1 & 2

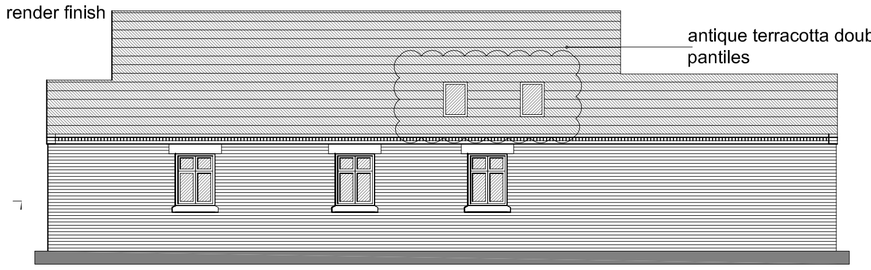


PROPOSED WEST ELEVATION

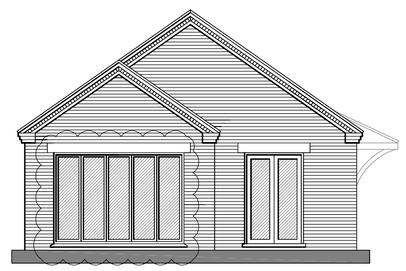


PROPOSED SOUTH ELEVATION


PROPOSED ELEVATIONS DETACHED
BUNGALOW PLOT 3 & 4

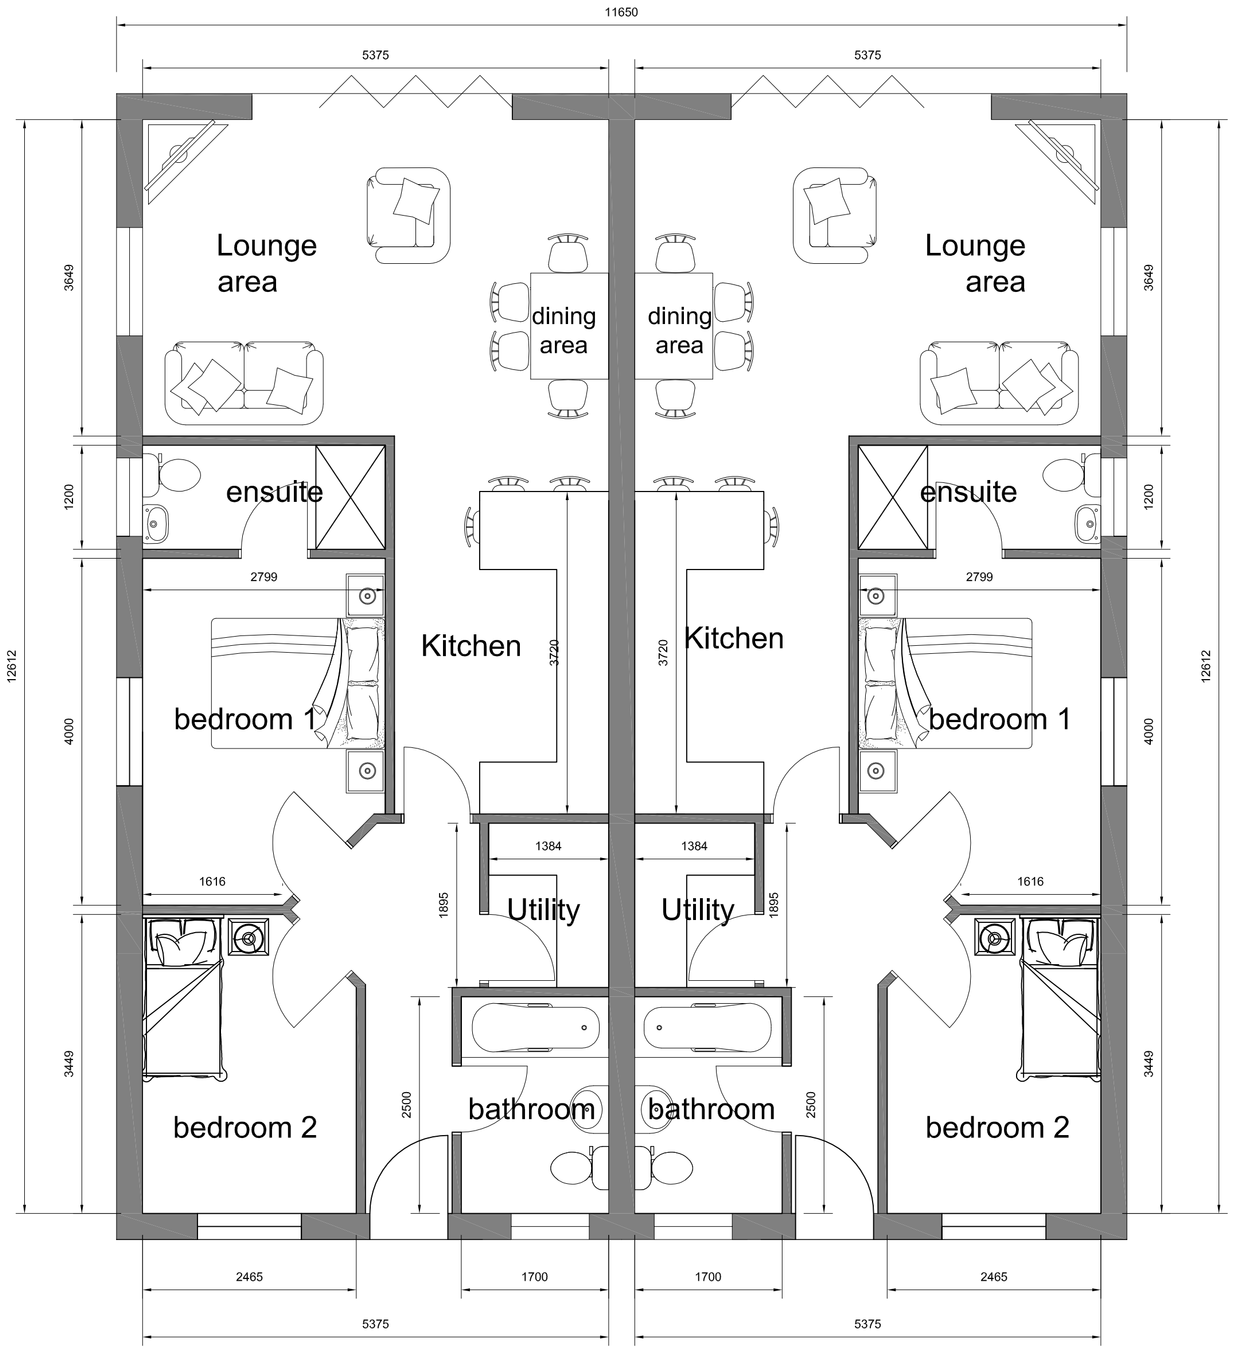

PROPOSED FLOOR PLAN SEMI
DETACHED BUNGALOW PLOT 1 & 2

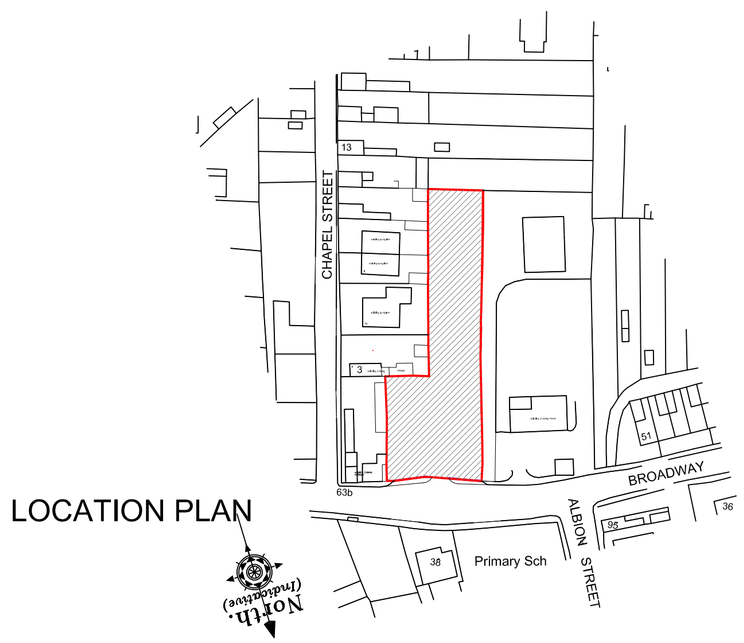

LOCATION PLAN

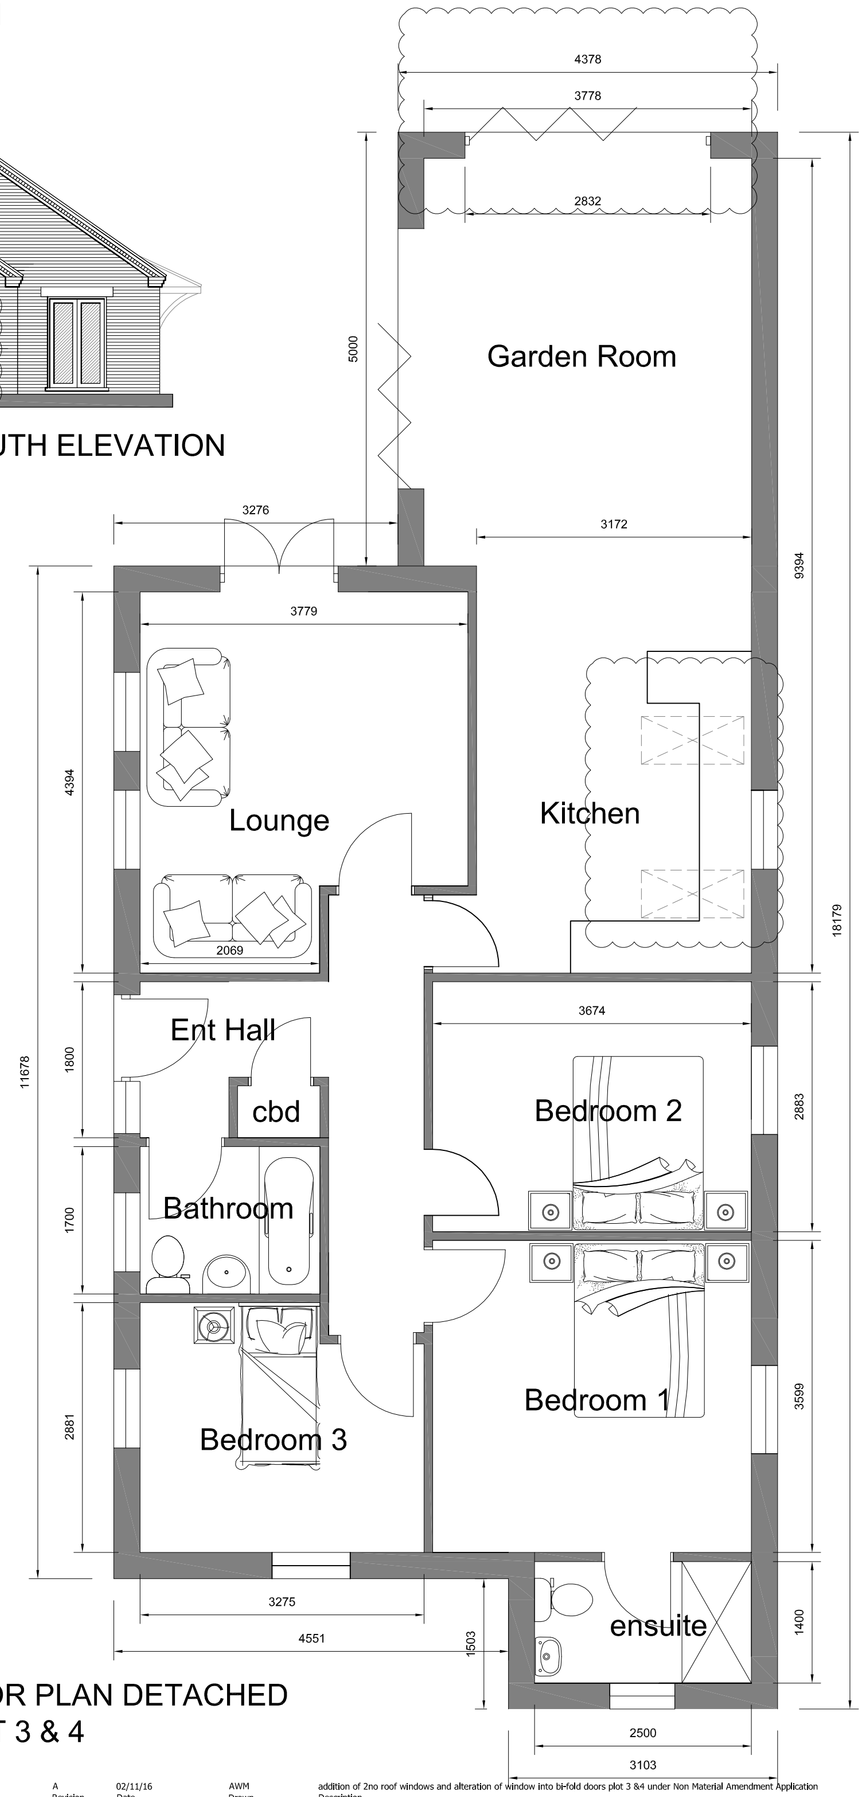

PROPOSED FLOOR PLAN DETACHED
BUNGALOW PLOT 3 & 4

Revision	Date	Drawn	Description
A	02/11/16	AWM	addition of 2no roof windows and alteration of window into bi-fold doors plot 3 &4 under Non Material Amendment Application

Client Mr Ian Ladds

Project Residential Development at Rear of 59-61 Broadway, Crowland

Drawing Planning (Plots 1-4 & Location Plan)

Scale 1:50, 1:100, 1:1250 Drawn AWM Checked TAC Date 15/01/2015

Drawing No. 14/387/PA/007A

TAC ARCHITECTS

Trevor A Clay RIBA Ltd, 14 Old Fendike Road, Weston Hills, Spalding, Lincs. PE126DD
01406 380027 07778 597975 trevor@tacarchitects.co.uk www.tacarchitects.co.uk