
MAYBETH. REFORM STREET. CROWLAND. PETERBOROUGH. PE6 0AN

drawing number
RS/09/A

Drawings is the copyright of sharman architecture.

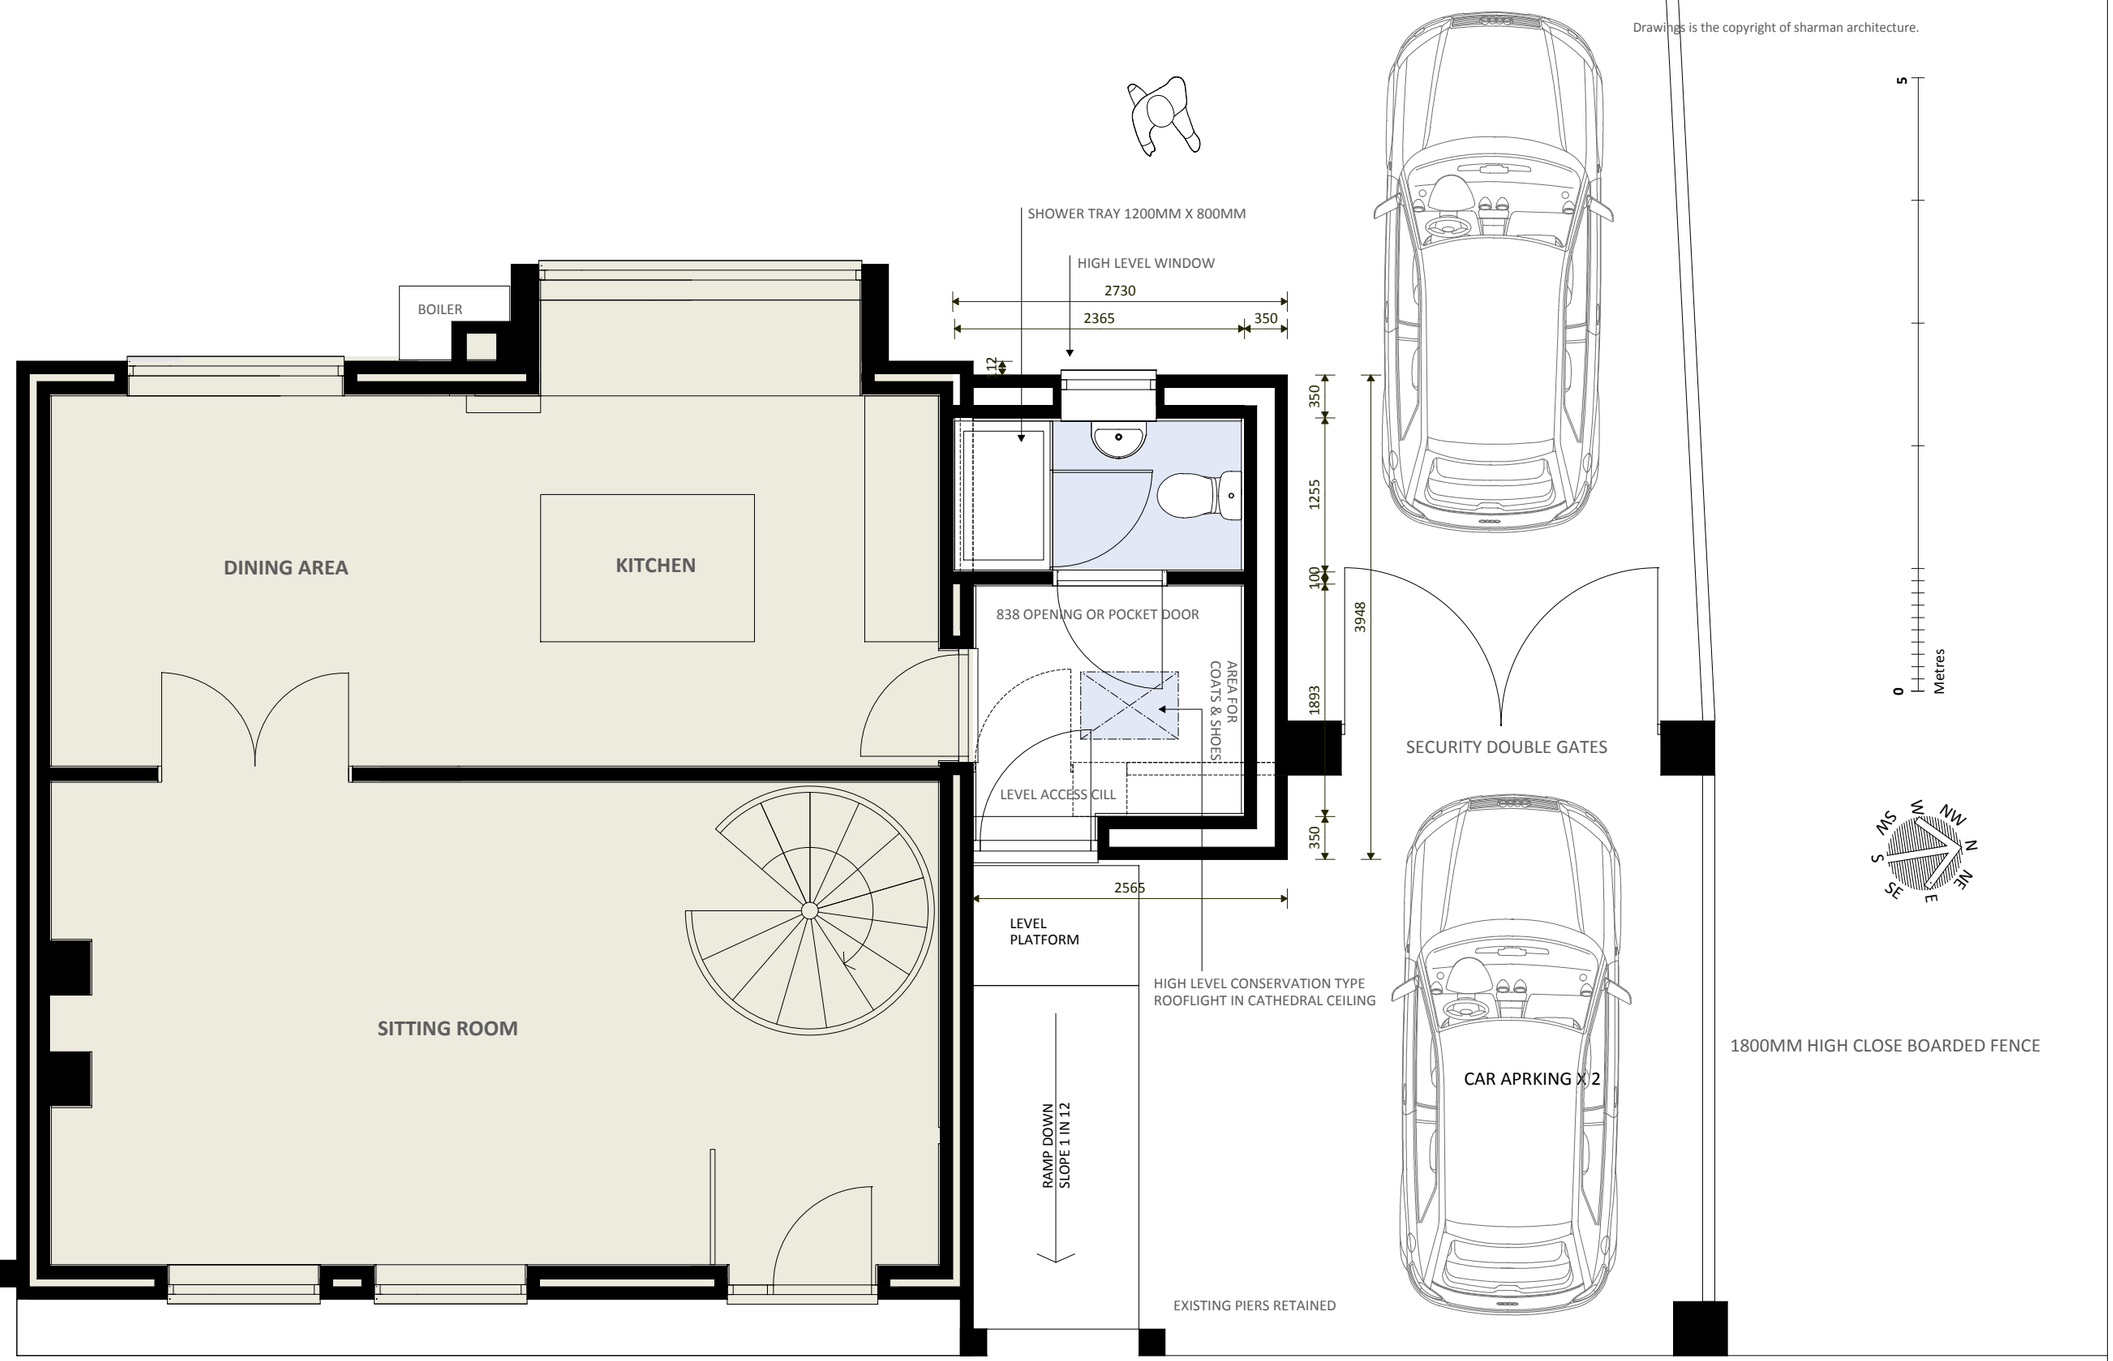

PROPOSED GROUND FLOOR PLAN

title: **PROPOSED GROUND FLOOR PLAN**	scale: **1:50 @ A3**	date: **NOVEMBER 2022**
contract: **MR & MRS STRICKLAND**	revision: A 21/11/2022 Drawing first issued.	

sharman architecture
OAK BARN. WILLOW DROVE. BOROUGH FEN. PETERBOROUGH. PE6 7QB
tel: 07724 529 094
email: paulsharman1@btinternet.com