




FRONT ELEVATION.

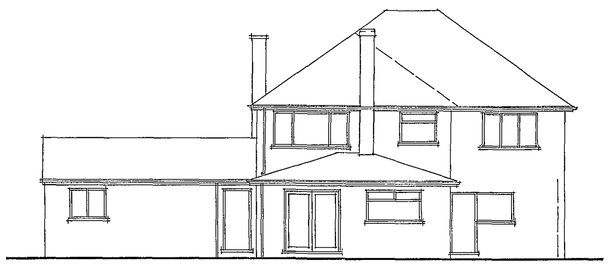


REAR ELEVATION

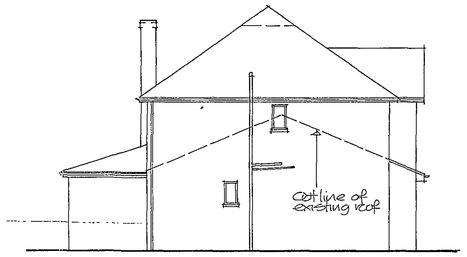

SIDE ELEVATION (SOUTH)

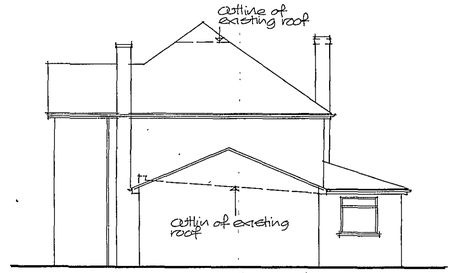

SIDE ELEVATION (NORTH)

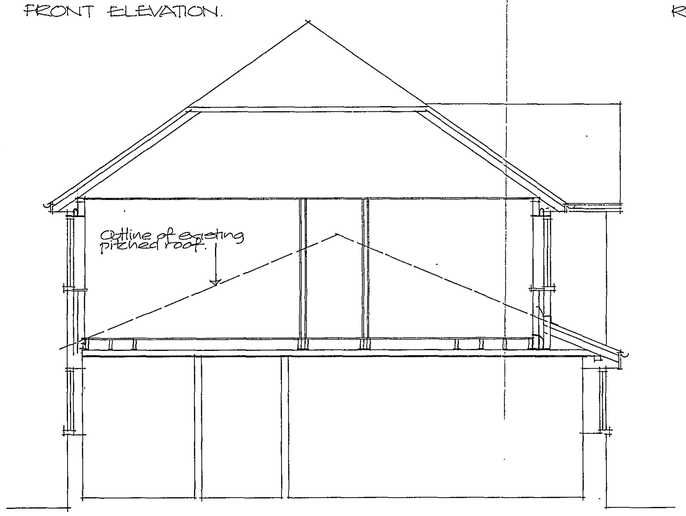


SECTION A-A


Finishes


Walls: Facing brickwork to match existing.

Roof: Interlocking concrete tiles to match main existing roof. Main roof pitch to be as existing. Garage roof pitch to be 22½° pitch.

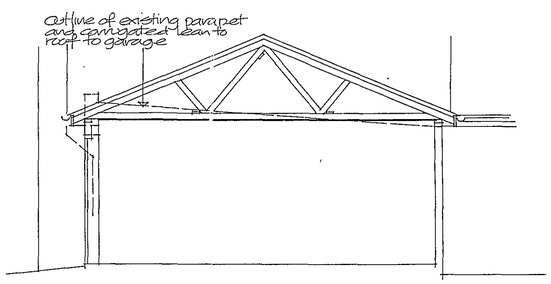

SECTION B-B

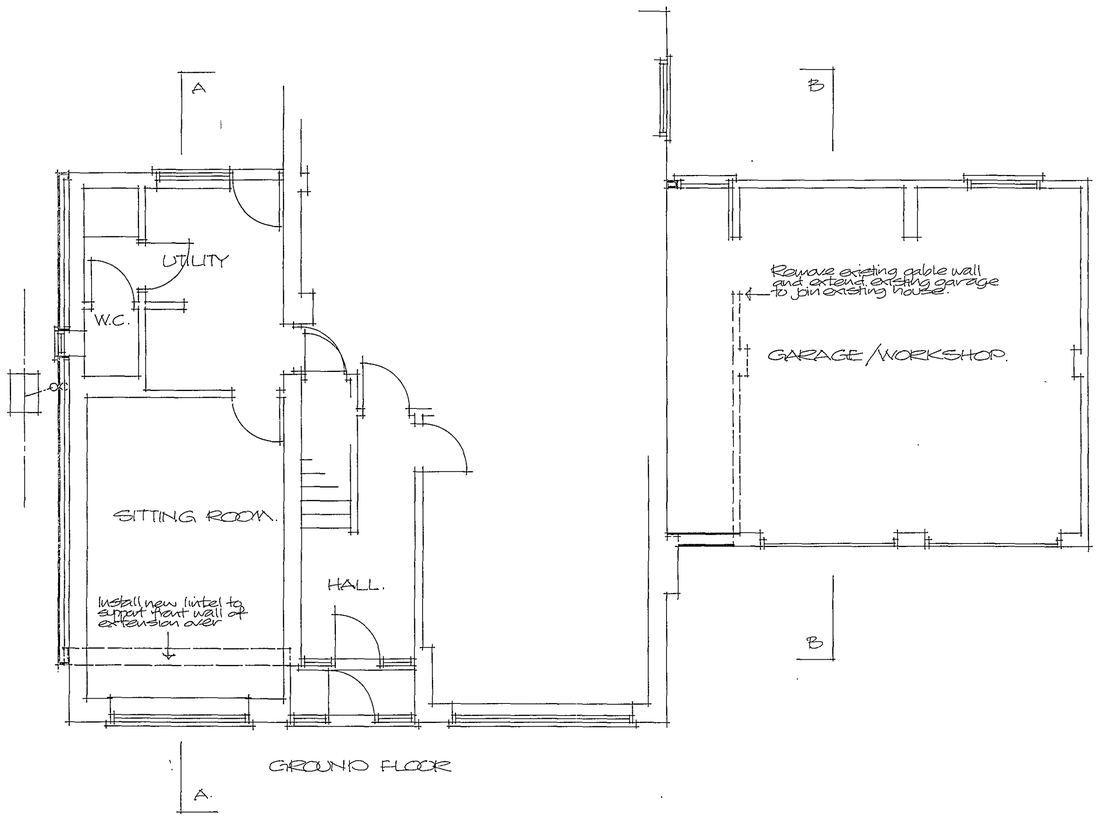

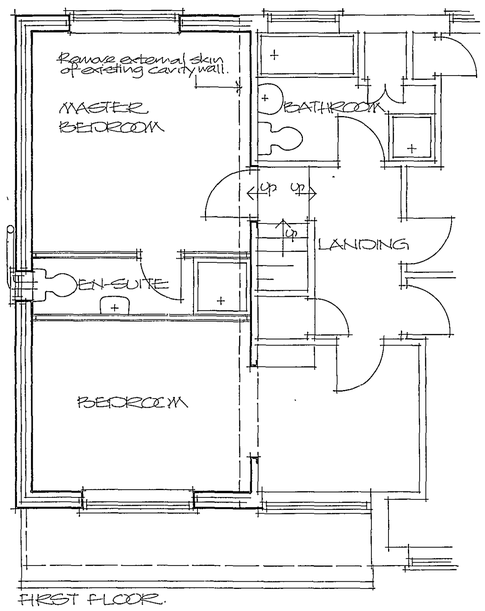

FIRST FLOOR.

DETERMINATION PLAN
Planning Development
- 4 NOV 2008
1141/08

Project
PROPOSED EXTENSIONS AND ALTERATIONS TO HOUSE & GARAGE, 11 THORNEY ROAD, CROWLAND.

Client
MR & MRS S MACKEY

ALAN HORNSBY
ARCHITECTURAL SERVICES LTD
"Little Acre"
Peak Hill, Cowbit,
Spalding, Lincs PE12 6AW
Tel. Holbeach (01406) 380591

Scale 1:100 &1:50 Drg. no 08/37/02
Date October 2008