

0 5 20 30 40 50
metres
Scale 1:1250

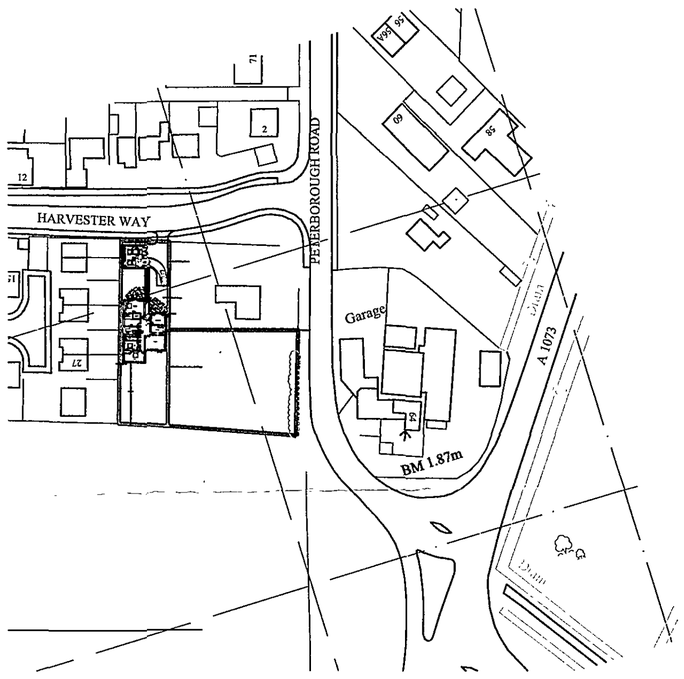

Location Plan
Scale 1:1250

DETERMINED PLAN

R WAY

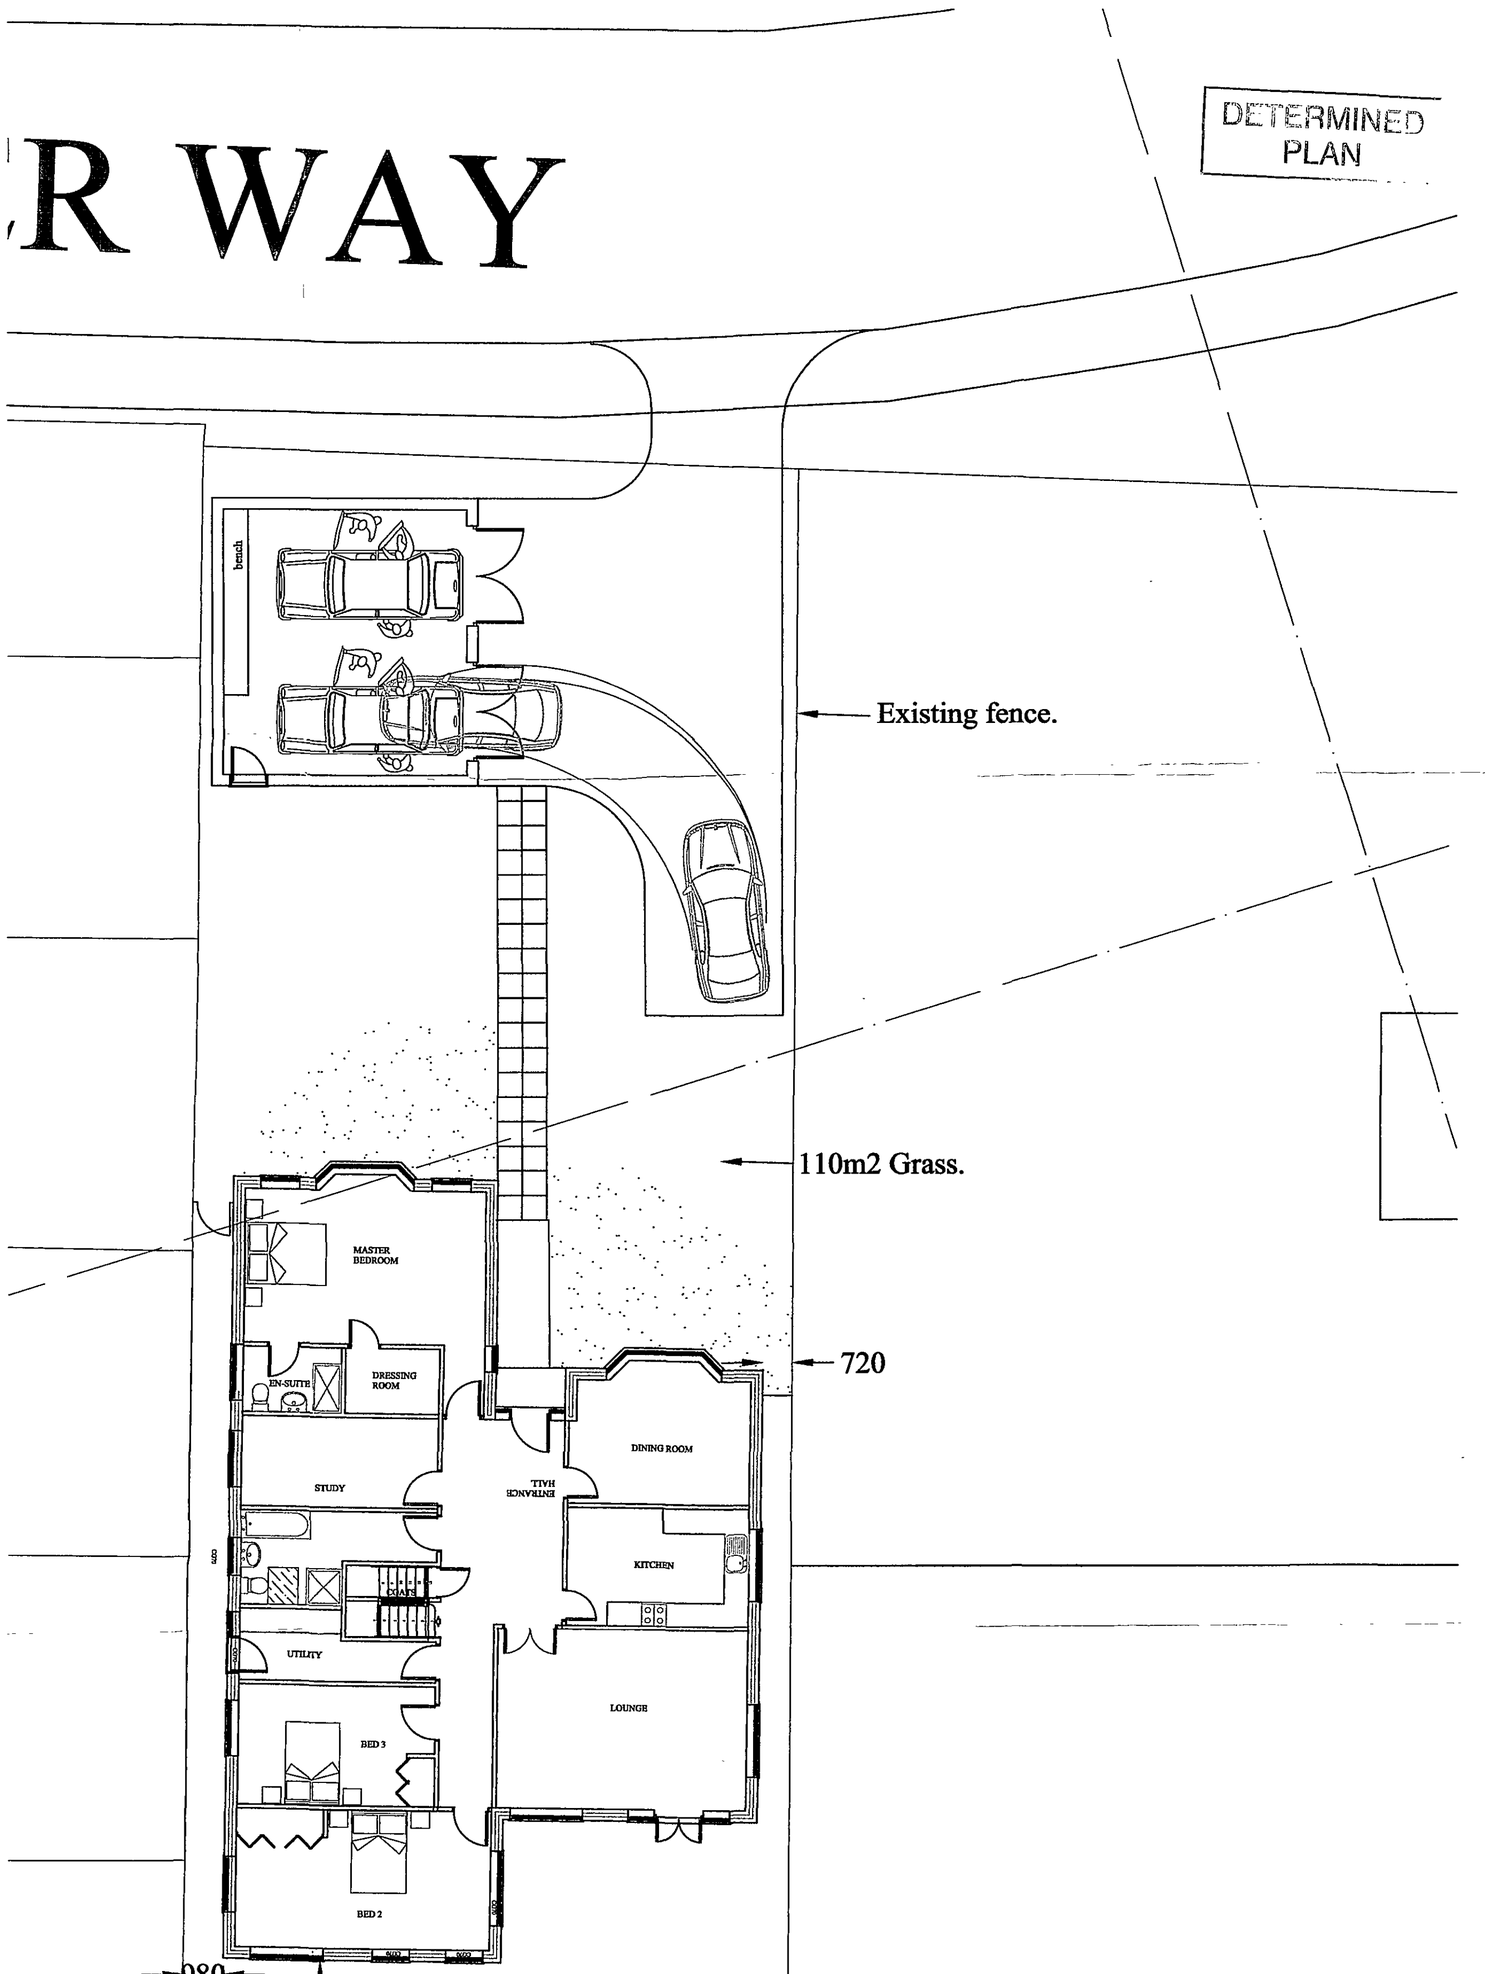

0 5 10
metres
Scale 1:100

SHDC
Planning & Development
11 NOV 2008
Ref: 1158/08

	date	revision

© Copyright. All Rights Reserved.
This drawing must not be produced without permission.
DO NOT SCALE
The Contractor is responsible for checking all dimensions.

drawing title
Location and Site Plans

project
Proposed Detached Chalet Bungalow on Land to the rear of 79 Peterborough Rd, Crowland & Fronting on Harvester Way for
A & G Builders

scale
1:100, 1:1250 @ A1

date
October 2008

project number / drawing number
94708/201-01

revision

ACCENT & WILKINSON
ARCHITECTS • LANDSCAPE ARCHITECTS
TOWN PLANNERS • CONSERVATIONISTS
Malborne House, 1 Benyon Grove, Herlington, Orton Malborne, Peterborough PE2 5ZJ
Telephone: 01733 236666 Fax: 01733 236591
E-mail: admin@accentandwilkinson.co.uk