
© Copyright. All Rights Reserved.
This drawing must not be produced without permission.
DO NOT SCALE
The Contractor is responsible for checking all dimensions.

NOTES


DETERMINED PLAN

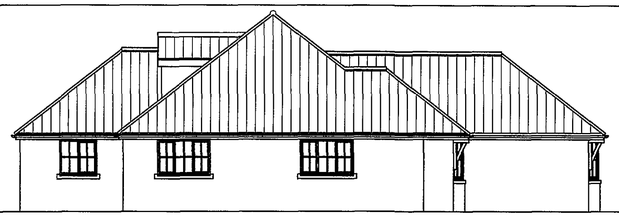


FRONT ELEVATION




SIDE ELEVATION

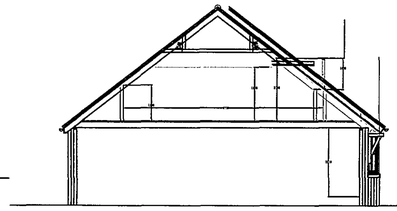


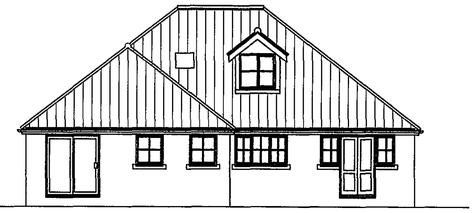


REAR ELEVATION

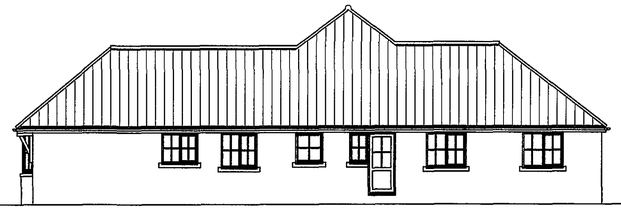


SIDE ELEVATION

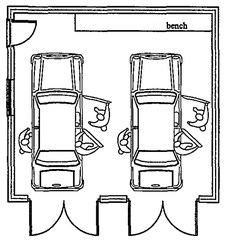


GARAGE FLOOR PLAN

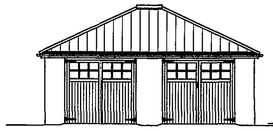


FRONT ELEVATION

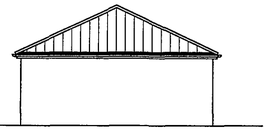


SIDE ELEVATION (HARVESTER WAY)

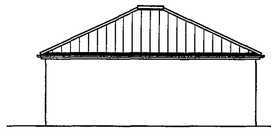


REAR ELEVATION

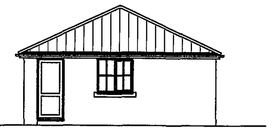


SIDE ELEVATION

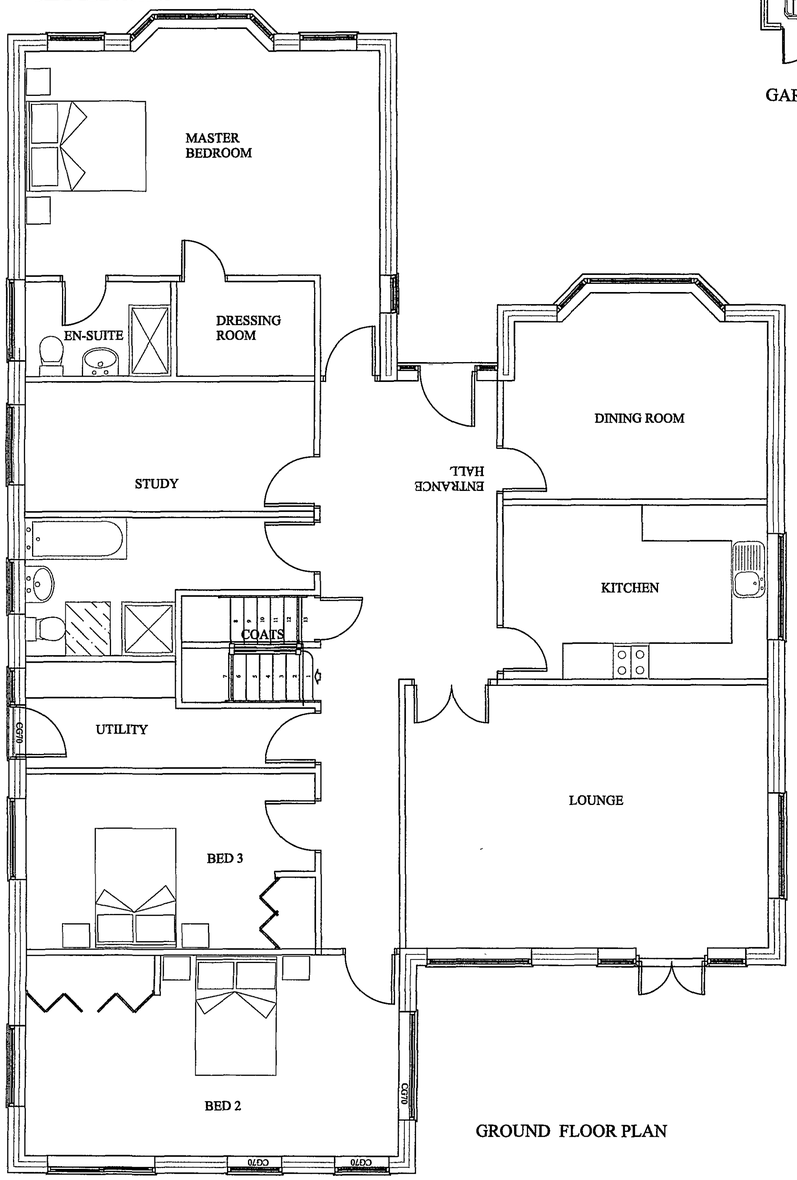


GROUND FLOOR PLAN

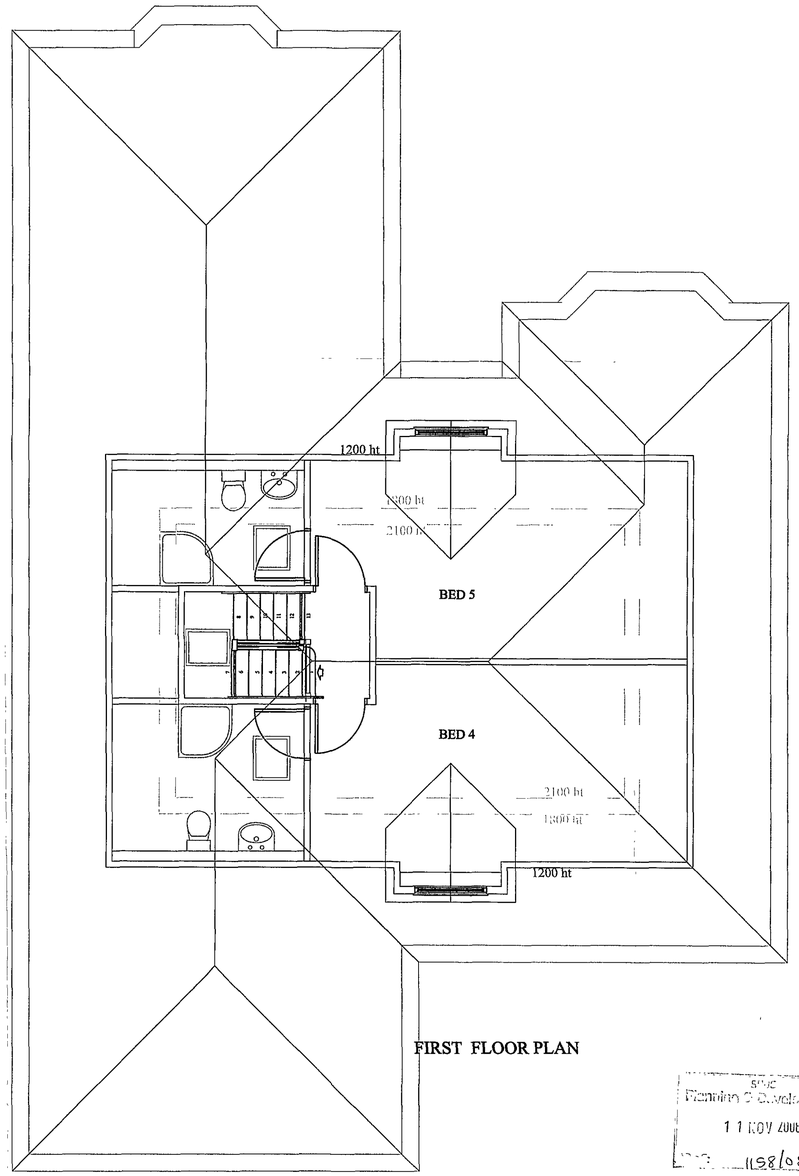

FIRST FLOOR PLAN

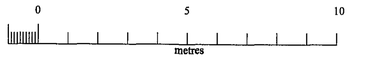

Scale 1:100

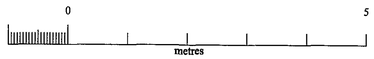

Scale 1:50

Planning Development
11 NOV 2008
1198/08

date	revision

ACCENT & WILKINSON
ARCHITECTS • LANDSCAPE ARCHITECTS
TOWN PLANNERS • CONSERVATIONISTS
Malborne House, 1 Benyon Grove, Herlington, Orton Malborne, Peterborough PE2 5ZJ
Telephone: 01733 236666 Fax: 01733 236591
E-mail: admin@accentandwilkinson.co.uk

project
Proposed Detached Bungalow at Harvester Way, Crowland for A & G Builders

drawing title
Proposed Plan & Elevations - Bungalow & Garage

scale	@ A1	date
1:50, 1:100		August 2008

project number / drawing number
94708 / 200-01

revision