


THIS DRAWING REMAINS THE PROPERTY OF PUSH POWER AND MUST NOT BE REPRODUCED, COPIED, OR HANDED OVER TO A THIRD PARTY WITHOUT PRIOR WRITTEN CONSENT. UNCONTROLLED COPY IF PRINTED. DO NOT SCALE.

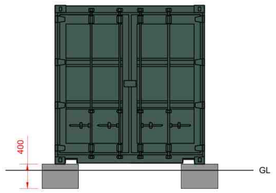


FRONT ELEVATION
A-A

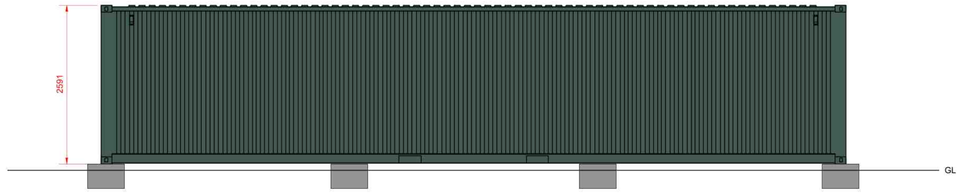


RIGHT ELEVATION
B-B

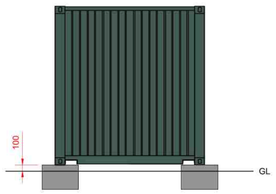

REAR ELEVATION
C-C

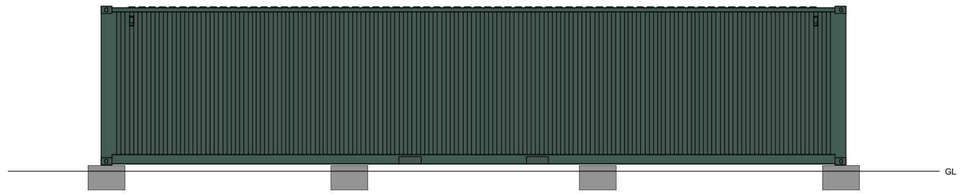

LEFT ELEVATION
D-D

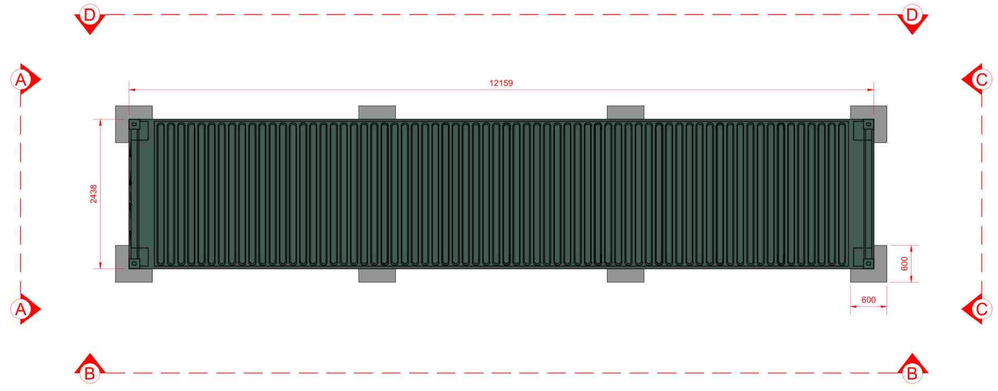

PLAN VIEW

1:50
0 1m 2m 3m

Details:

Material:	Steel
Colour:	BS4800 - 14C39 - Holly Green
Foundations:	Concrete

Notes:

- Dimensions to be read in 'mm'

ISSUED FOR PLANNING

Rev	Amendment	Drawn	Checked	Date
-	-	-	-	-
-	-	-	-	-
00	Initial Issue	BK	AR	17.04.26

push

Unit 1-2 Tollgate East, Colchester, CO3 8AB
Tel: 01206 203253
www.pushpower.co.uk

Drawing title:	40ft Storage Container Details		
Site name:	Decoy Farm 2		
Site address:	Decoy Farm, Peterborough, PE6 0LX		
Drawn by:	BK	Checked by: AR	Scale: 1:50 @ A1
Drawing number:	PPP027.322.00		Date: 17.04.26