



PLAN
DETERMINED

Ref: 1183/00

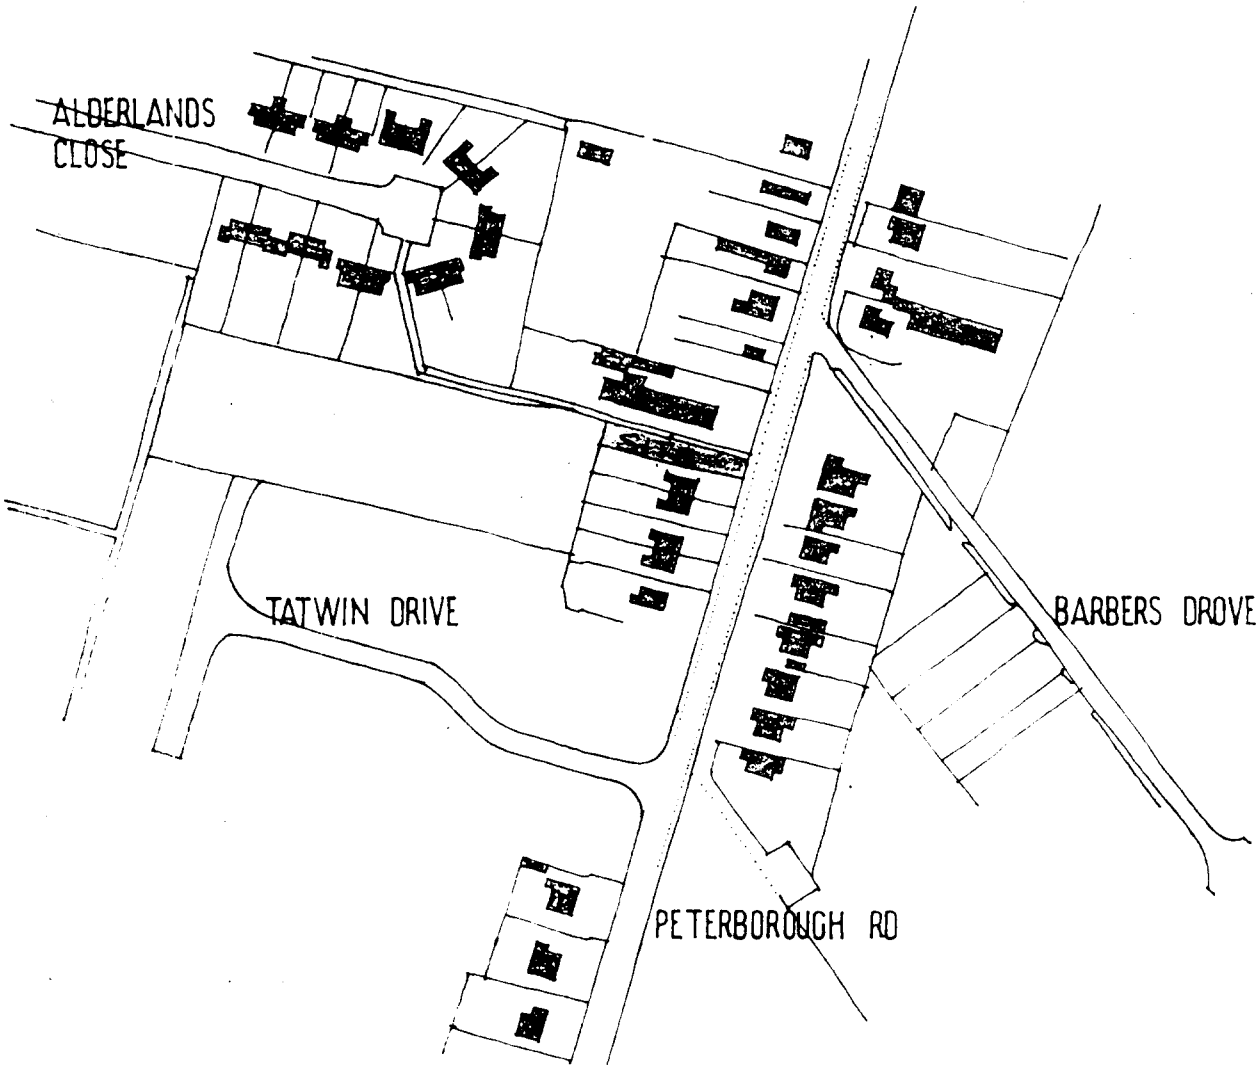


LOCATION PLAN


SUBJECT TO PLANNING
PERMISSION.

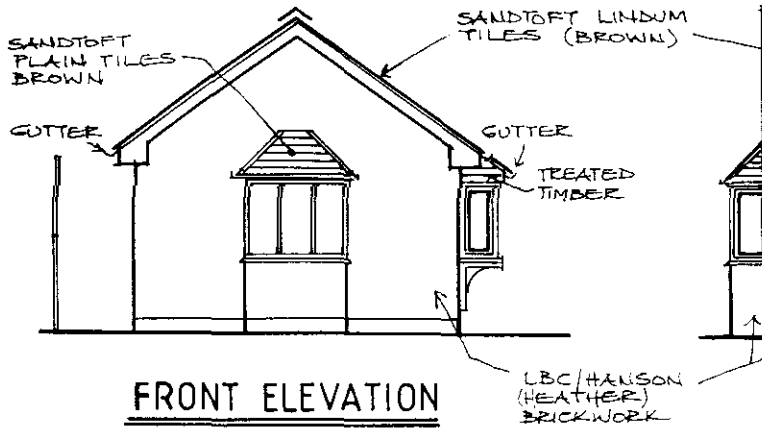

FRONT ELEVATION
1:100

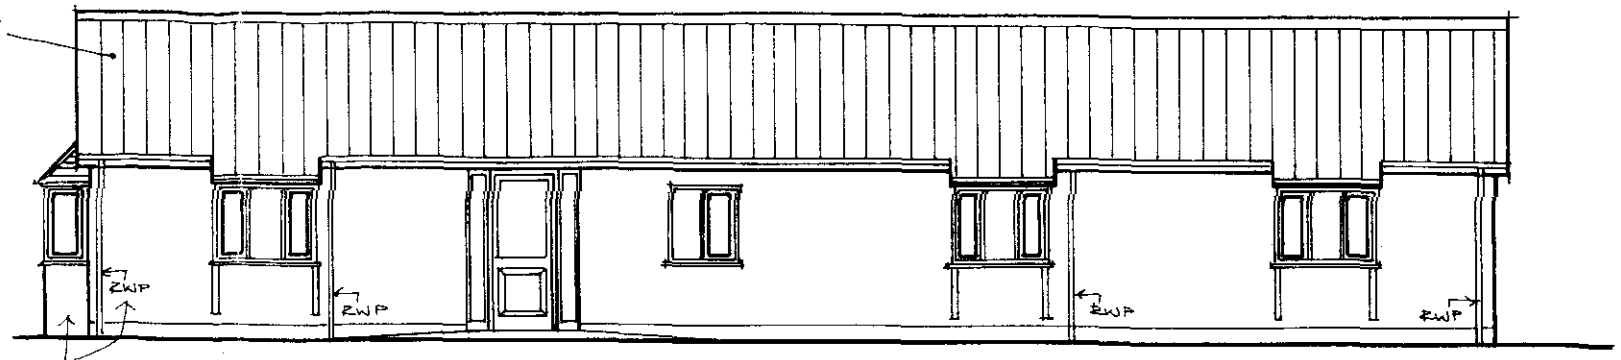


SIDE ELEVATION 1:100

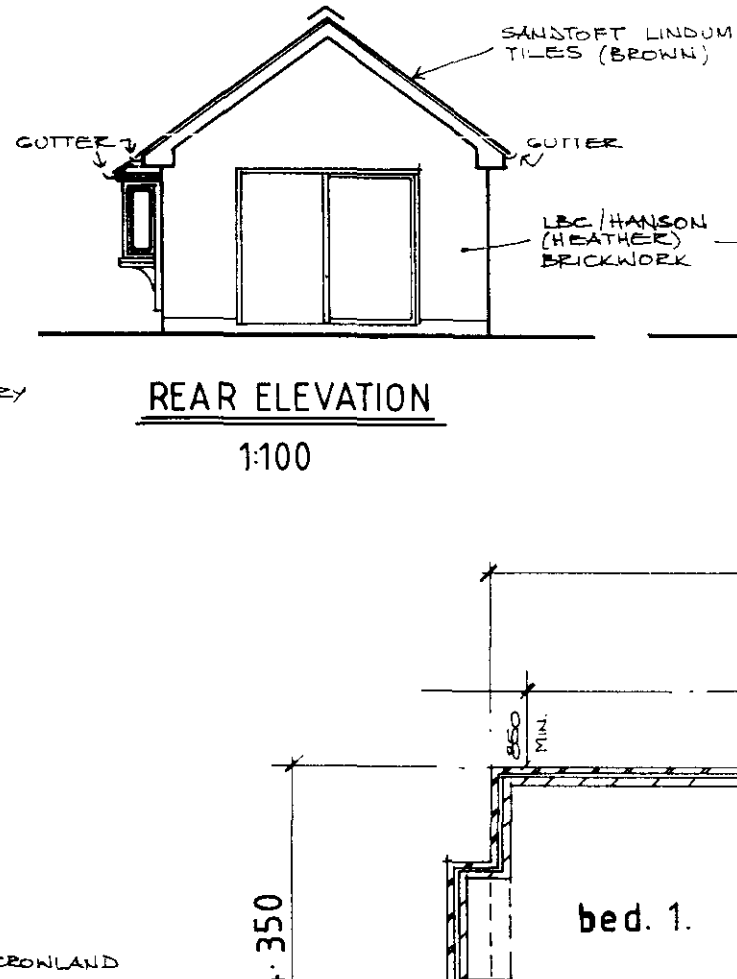

BLOCK PLAN 1:500

REAR ELEVATION
1:100

SIDE ELEVATION 1:100

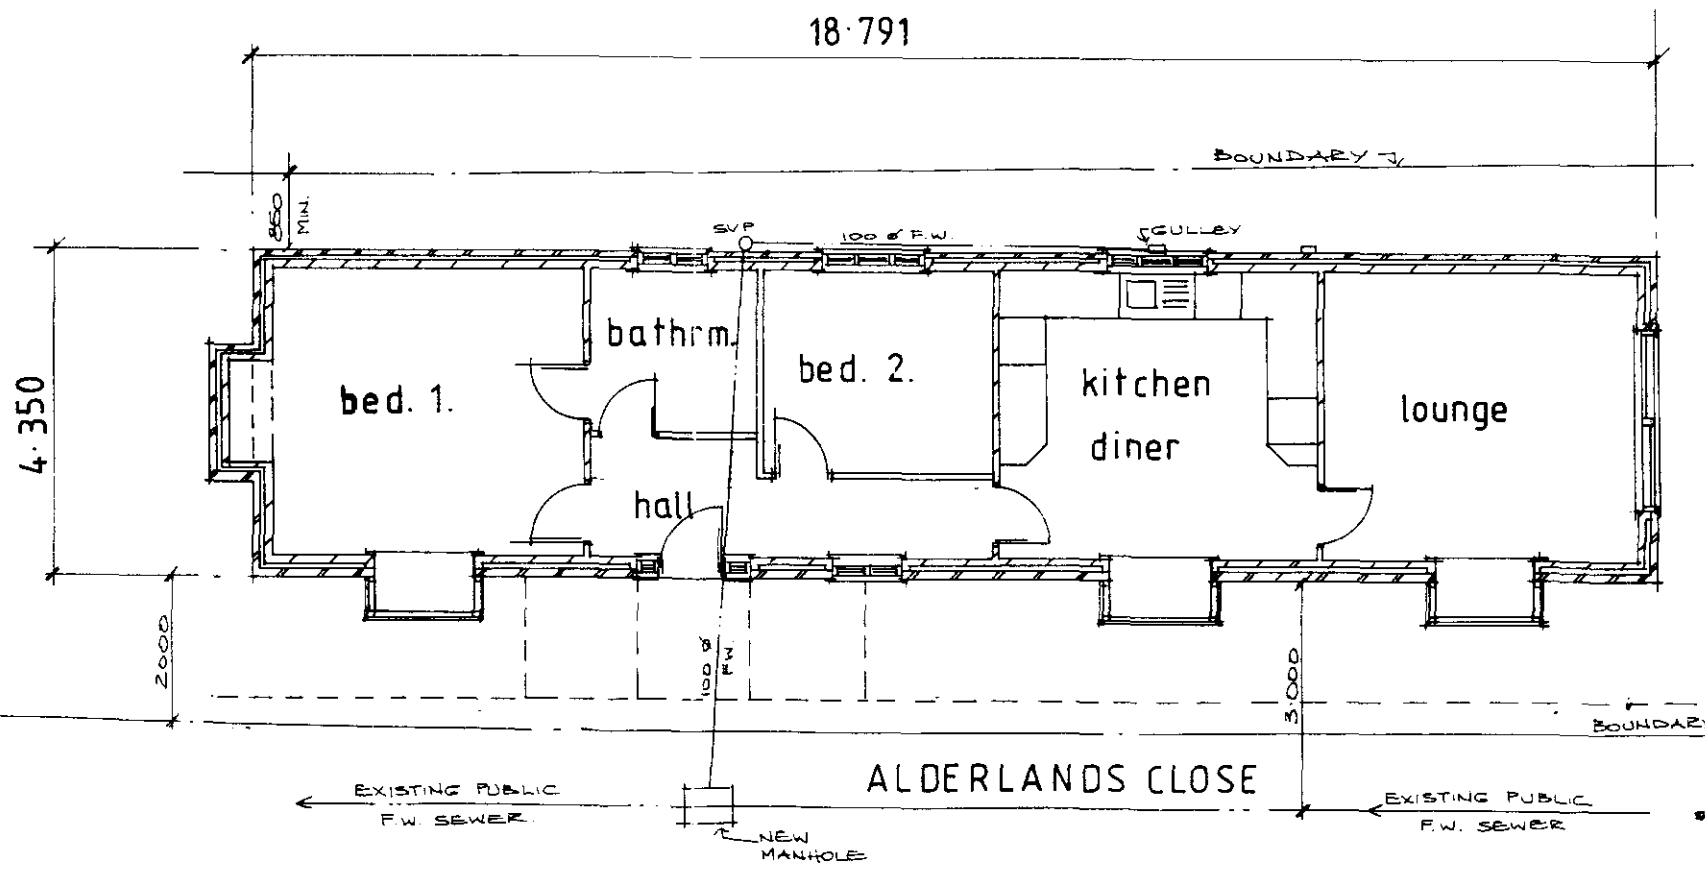

LAYOUT 1:100

27 SEP 2000
Ref: 1183/00

Proposed New Bungalow,
at Land adjacent to Alderlands Close,
Peter borough Road,
Crowland.
for Mr L.Parkin.
Scale: as shown Date: Sept.2000.

LP/C/01