

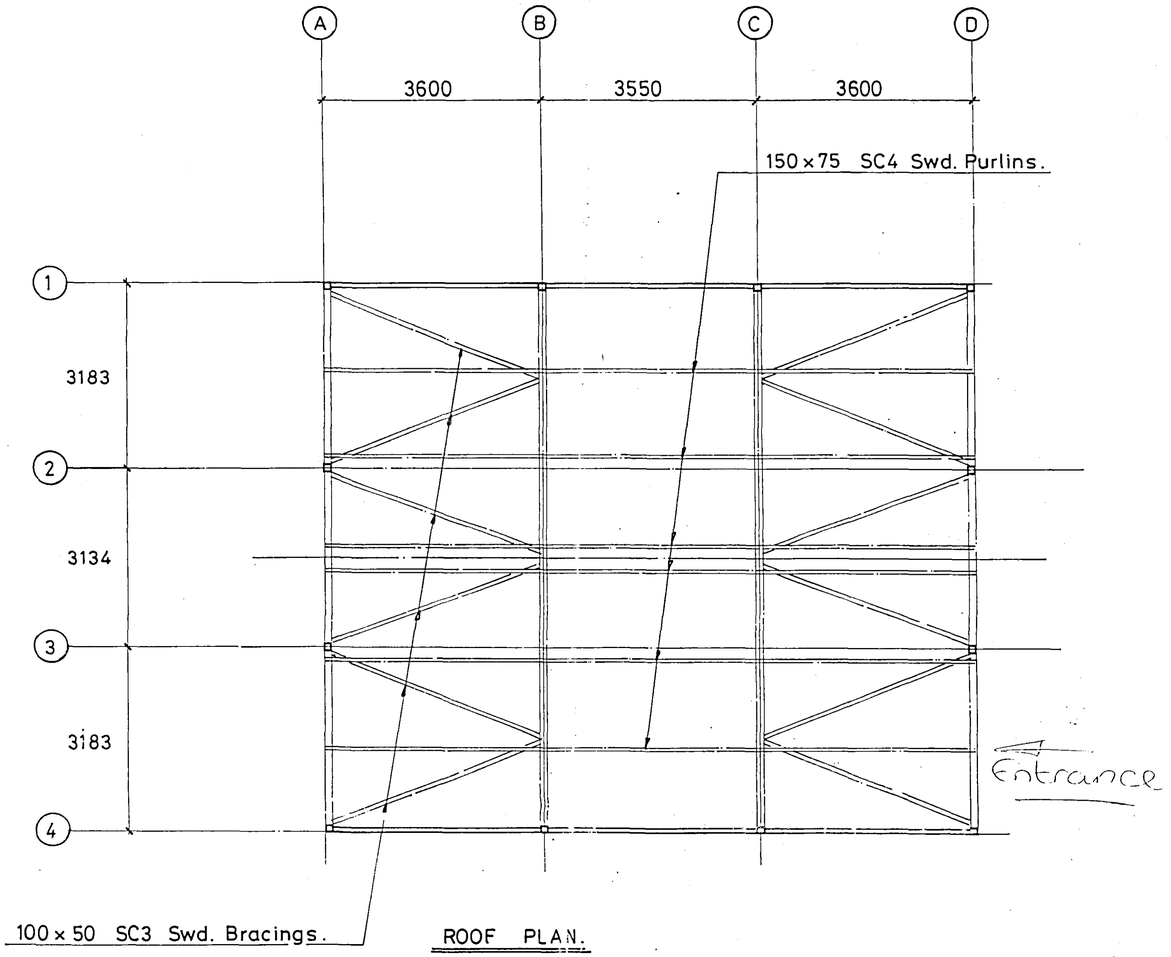



ROOF PLAN.

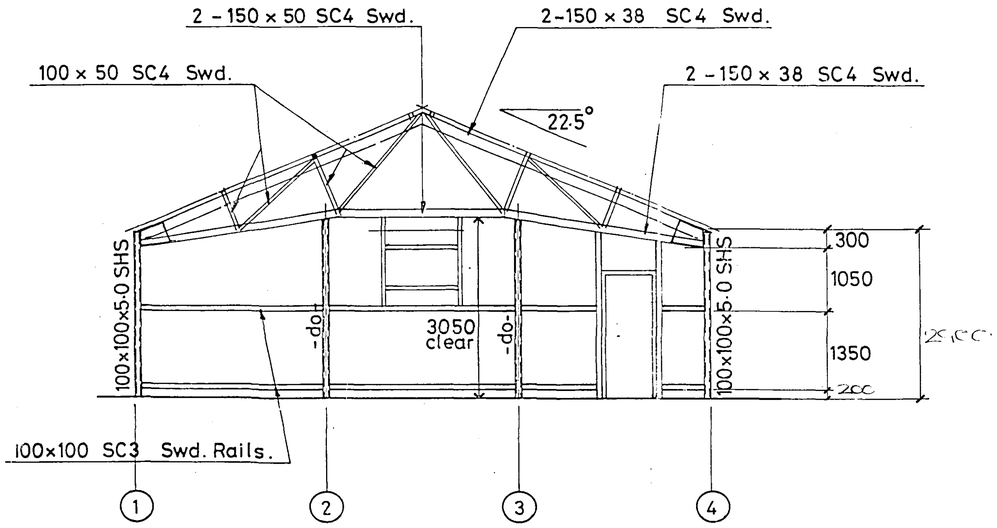


ELEVATION — GRID LINE A.

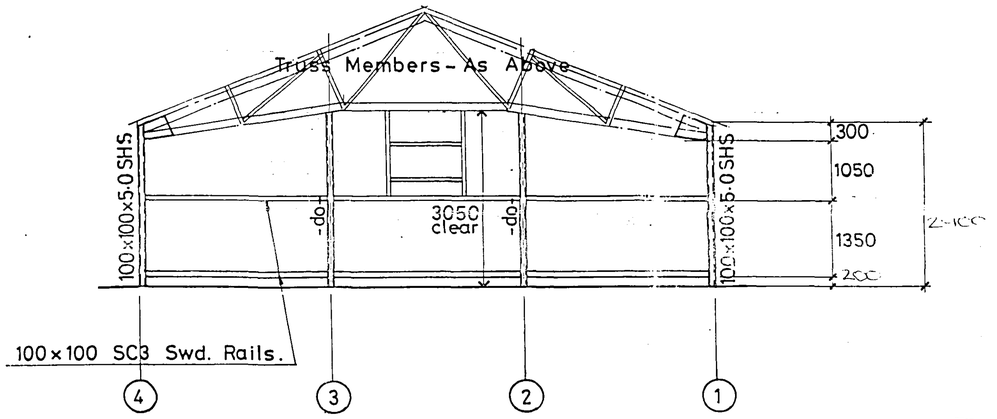

ELEVATION — GRID LINE D.

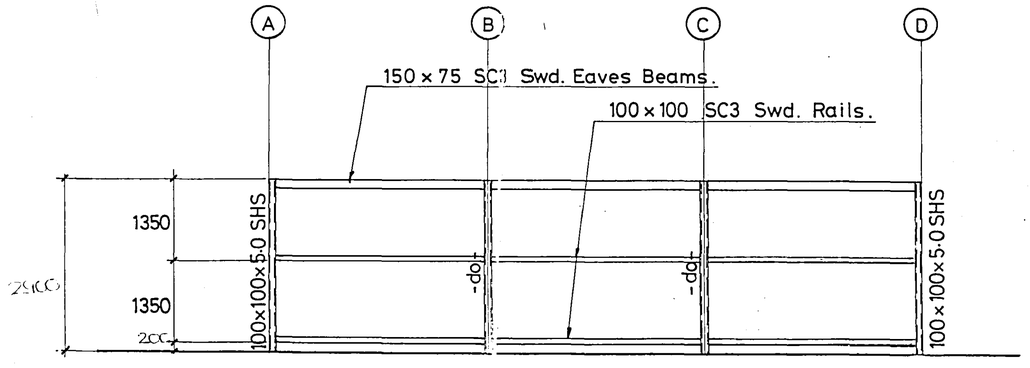

ELEVATION — GRID LINE 4.

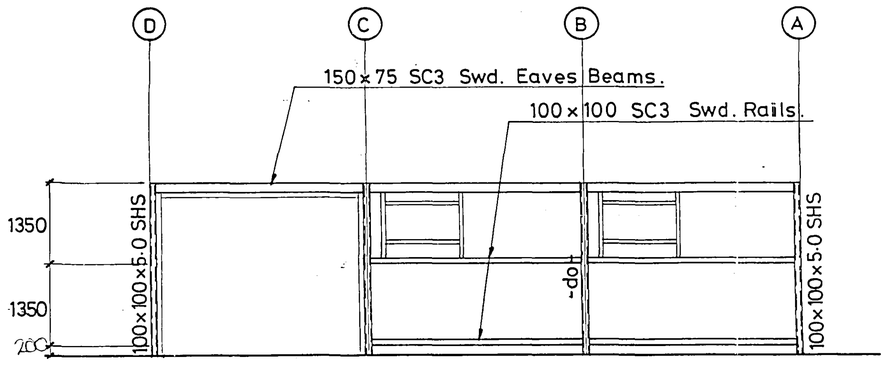

ELEVATION — GRID LINE 1.

DETERMINED PLAN

SHDC Planning & Development 09 SEP 2004 Ref: 1197/04

CLIENT: S. Annible.
57 Postland Road
Crowland
Peterborough. PE60 3SB

TITLE: Caravan Store / Classic Car Store / Garden Shed

DRAWN: JAS	CHECKED:
SCALE: 1:50	DATE: 12.4.99
DRAWING No. 0870/01	REV.

SUMMIT 1093