

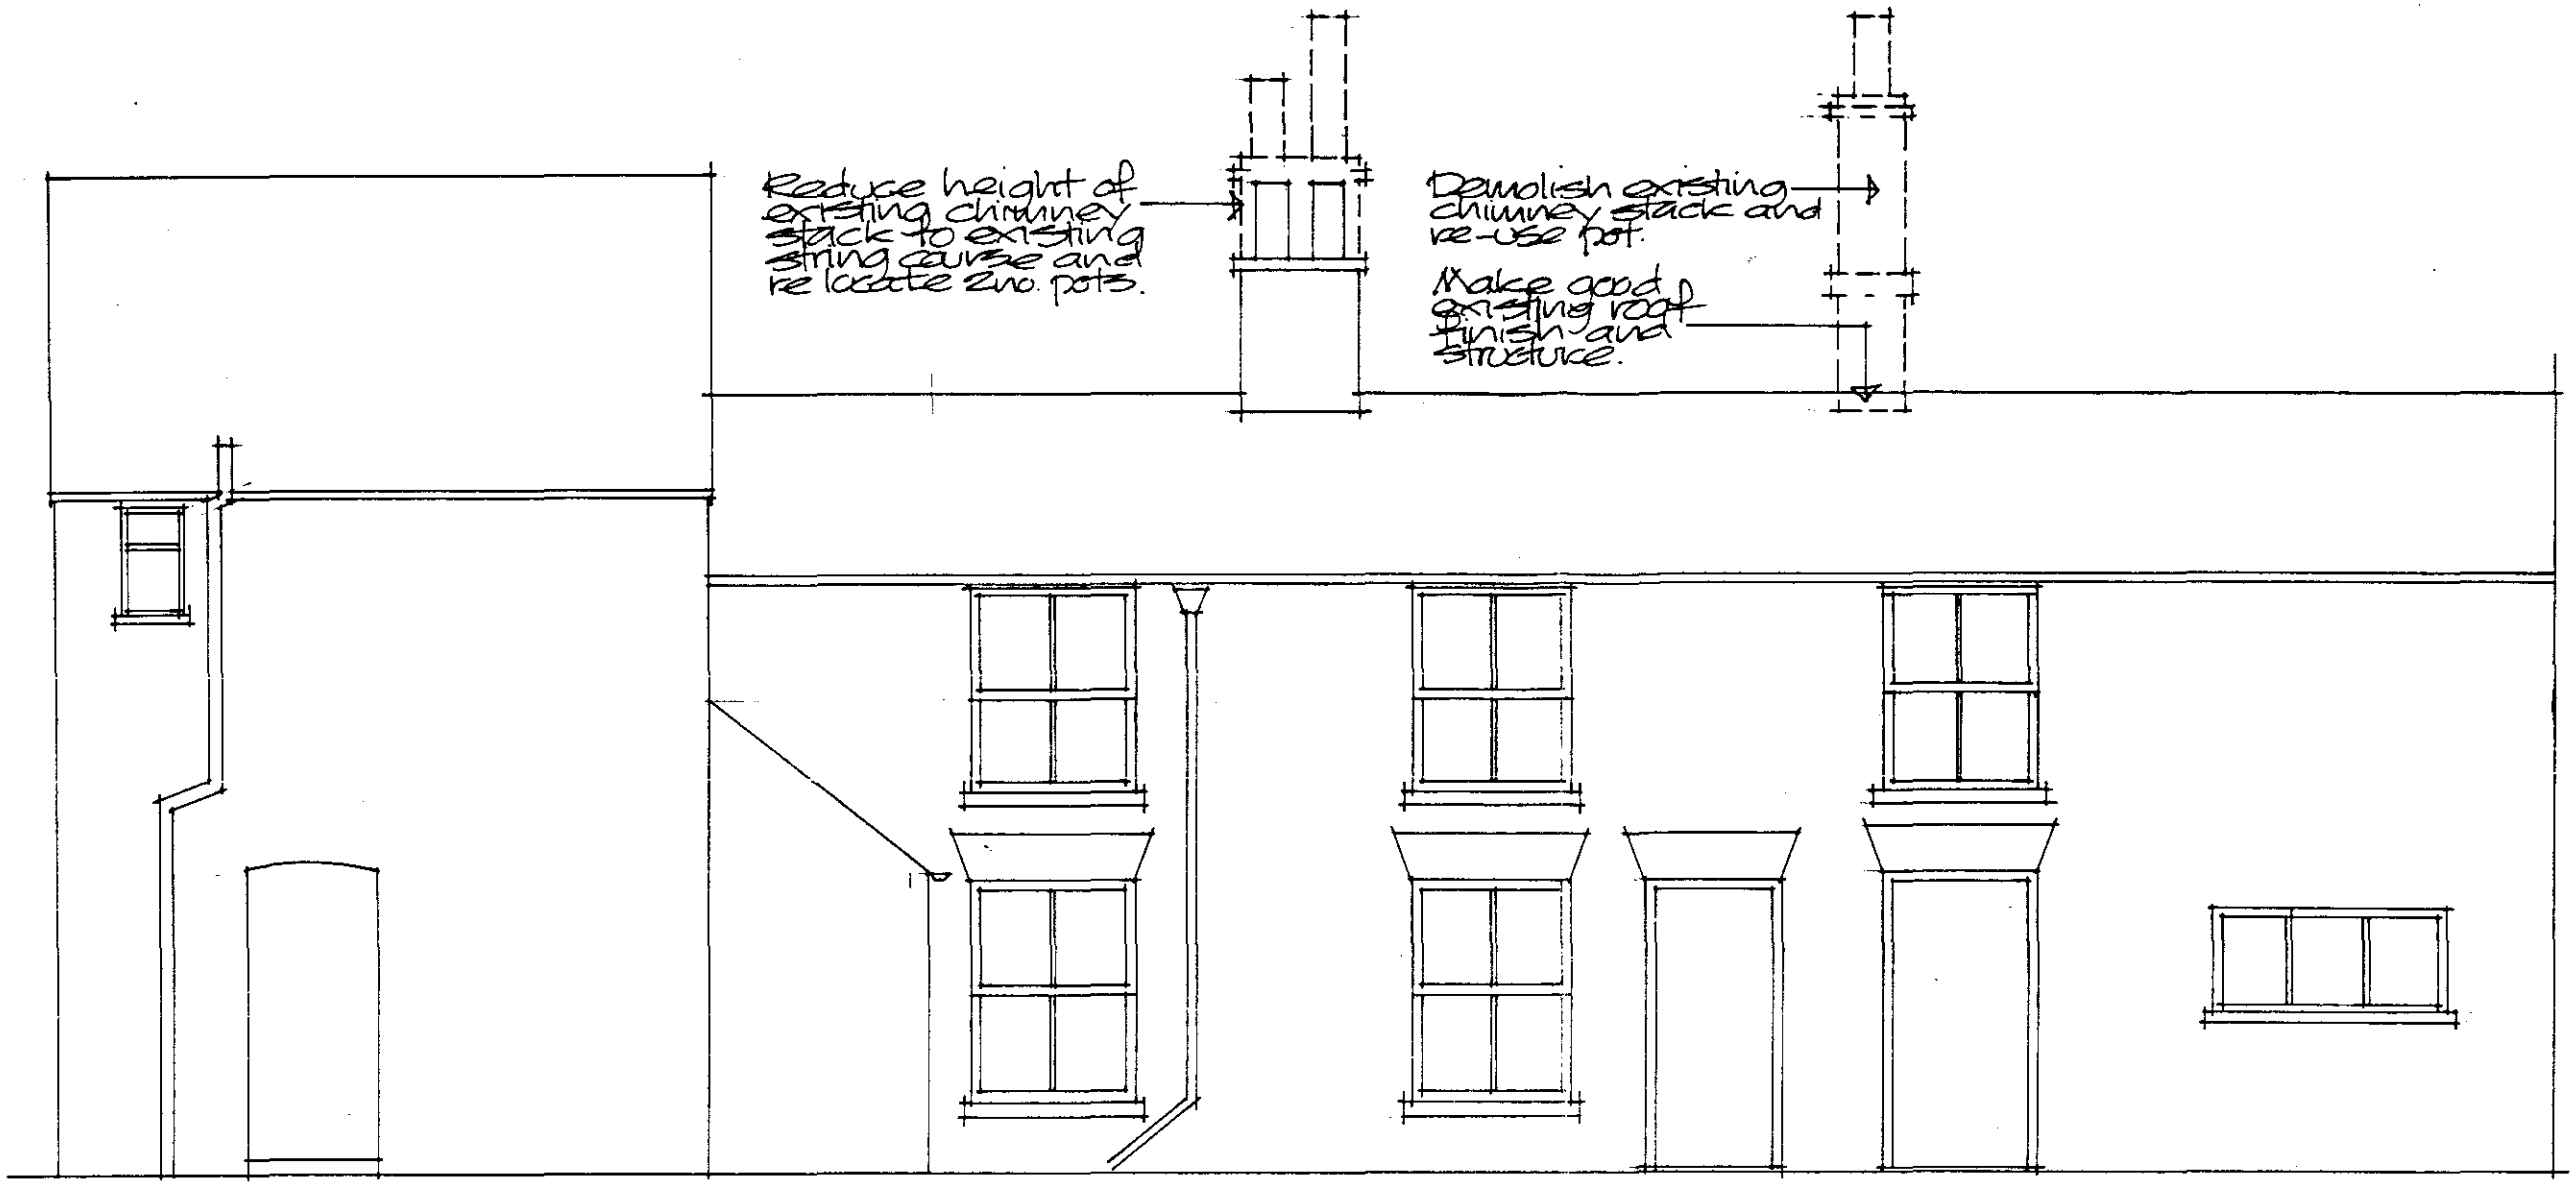


SOUTH ELEVATION OF EXISTING COTTAGE AND REAR OF SHOP 'A'

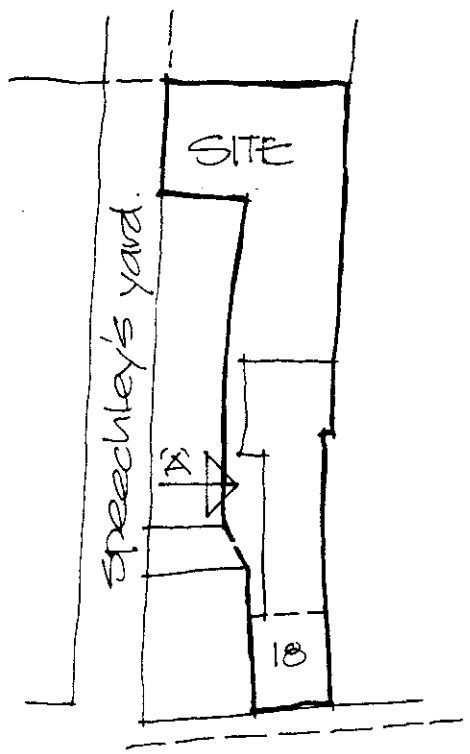

BLOCK PLAN
Scale 1:500

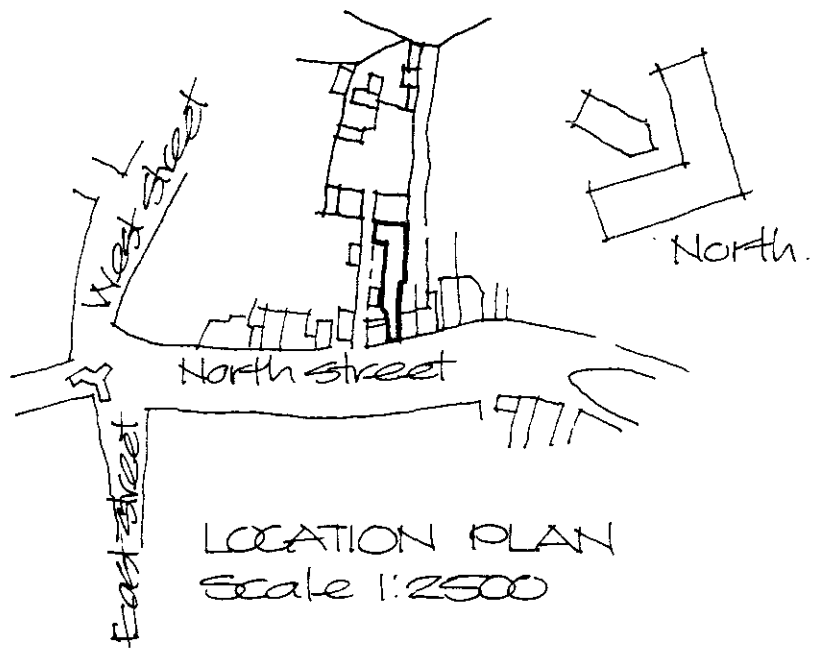

LOCATION PLAN
Scale 1:2500


ELEVATION OF EXISTING PREMISES SHOWING CHIMNEY TO BE REDUCED AND CHIMNEY TO BE DEMOLISHED.
18 NORTH STREET, CROWLAND.
MR & MRS J. SPEECHLEY

Scale 1:50 Oct 2000
Drg. no. 00/60/02


ALAN HORNSBY
ARCHITECTURAL SERVICES
'Little Acre'
Peak Hill, Cowbit,
Spalding, Lincs. PE12 6AW
Tel. Holbeach (01406) 380591

PLAN

1209/00

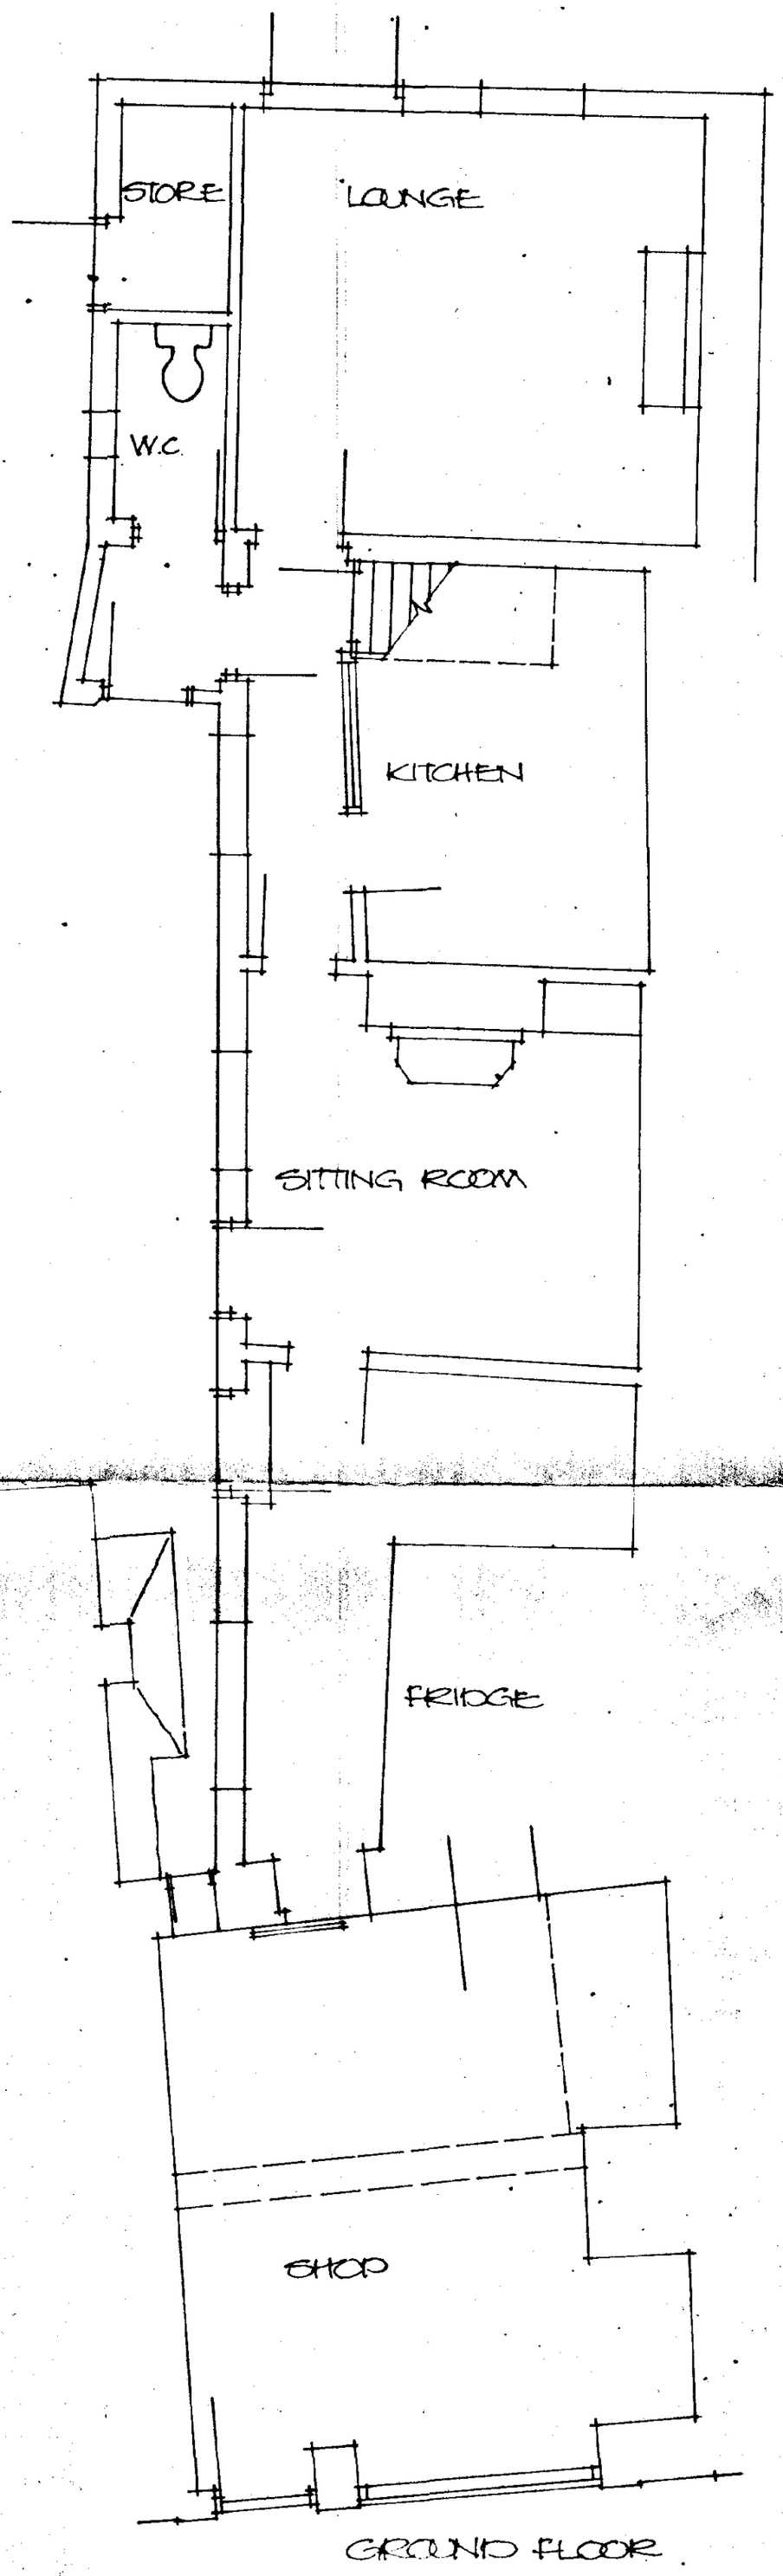

GROUND FLOOR

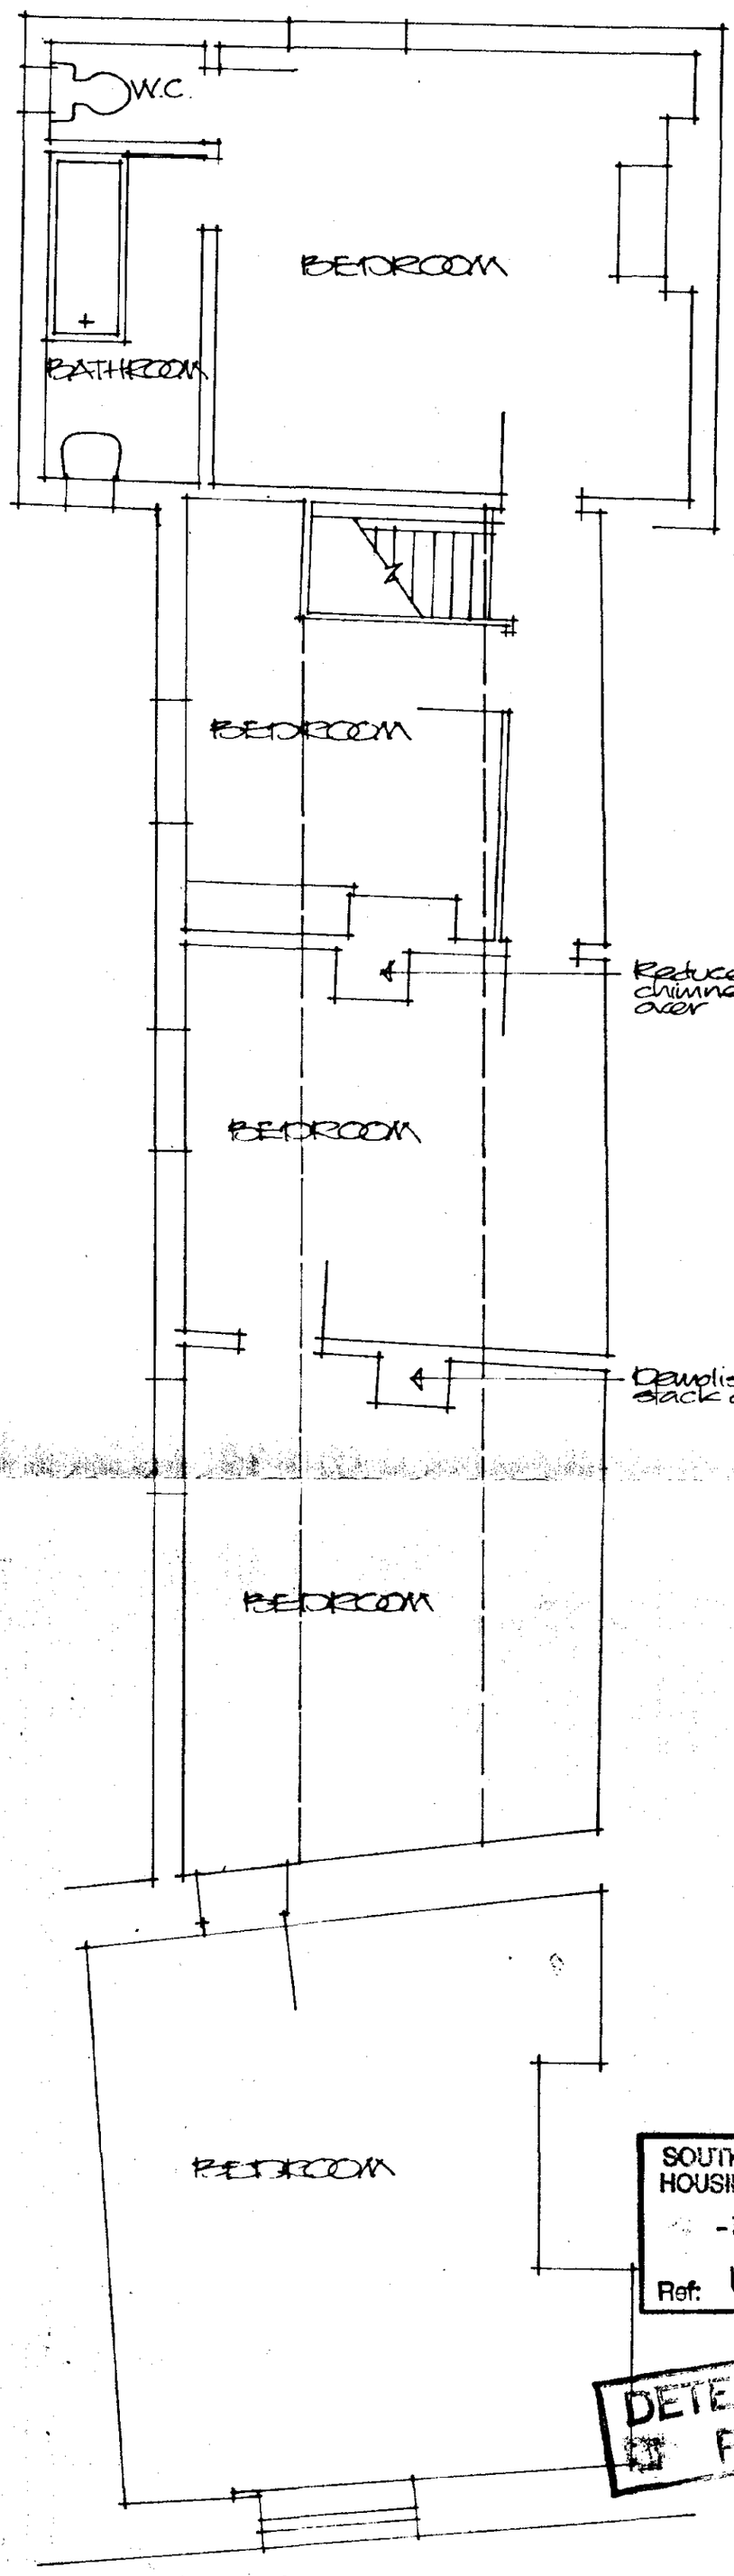

FIRST FLOOR

PLANS AS EXISTING
16 NORTH STREET, CROWLAND

SOUTH HOLLAND DC
HOUSING & PLANNING
-3 OCT 2000
Ref: 1209/00

DETERMINED
PLAN

Alan Hornsby
Architectural Services
Little Acre Peak Hill Cottage
Spalding, Lincs PE12 6AW
Tel Holbeach (01406) 380591
Fax 01406 380591

Scale 1:50 Sept 2000 00/60/03