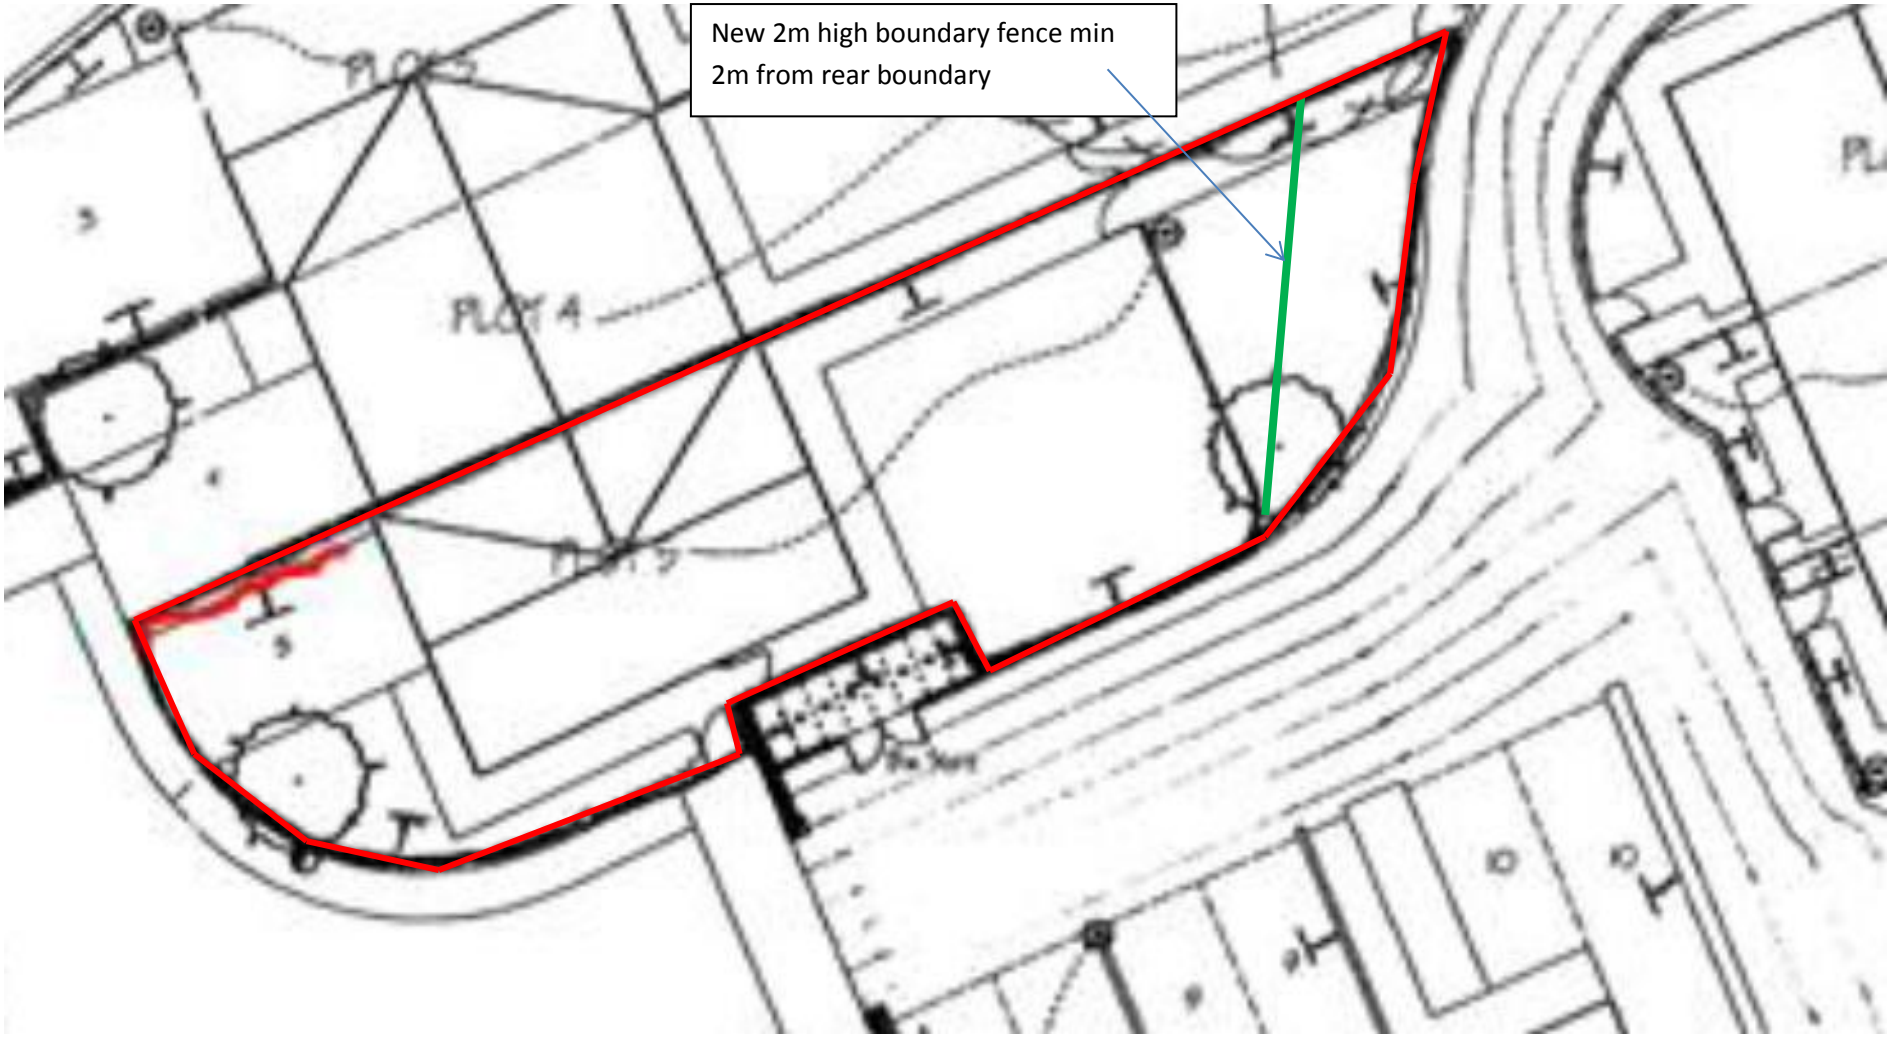


Site Plan 1:200	Drawn by RC
Drawing No. 02	Date 23/11/2016