

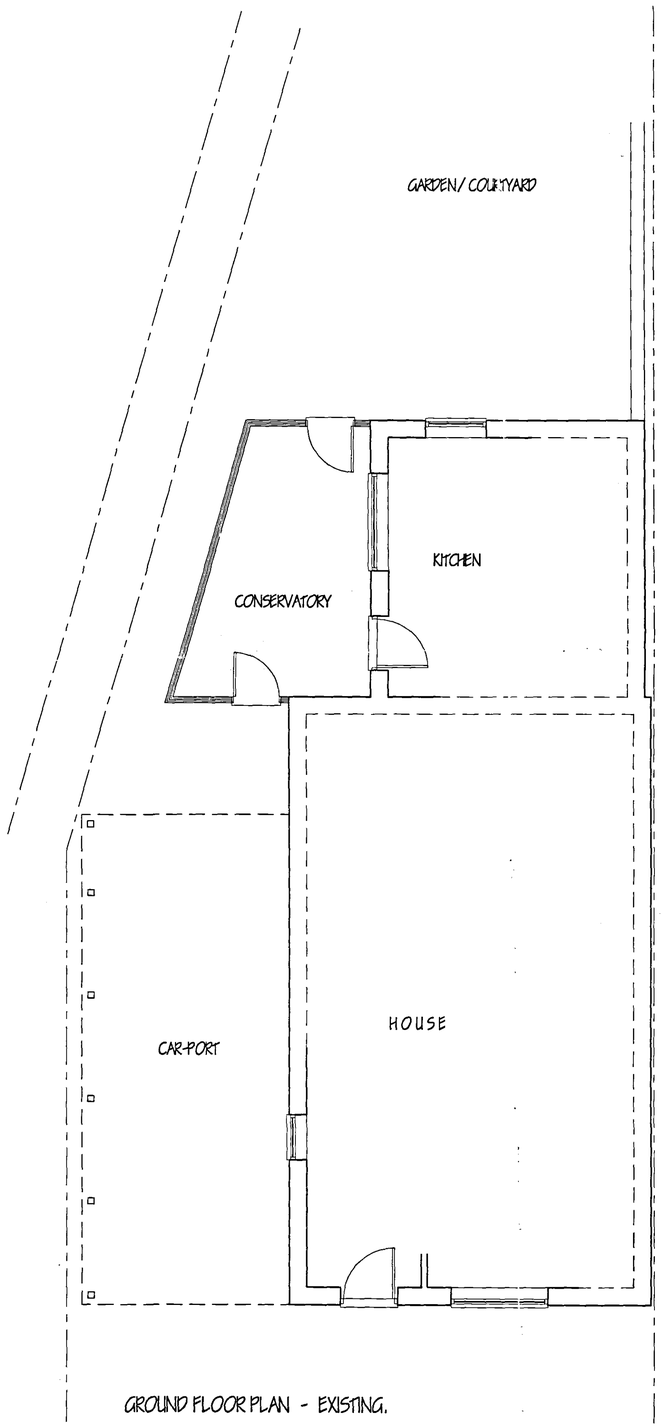



GROUND FLOOR PLAN - EXISTING.

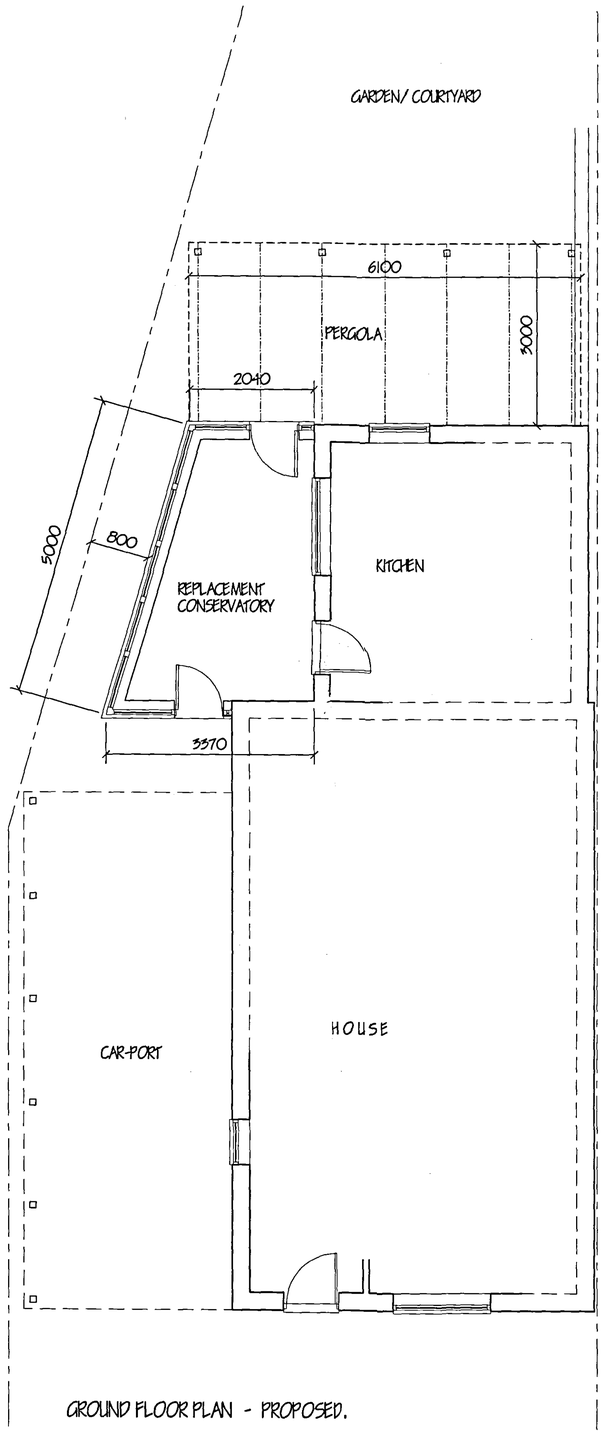


GROUND FLOOR PLAN - PROPOSED.

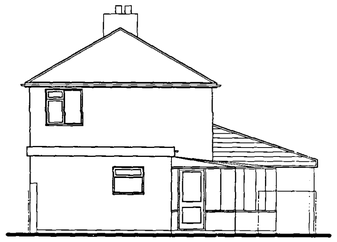


REAR ELEVATION - EXISTING.

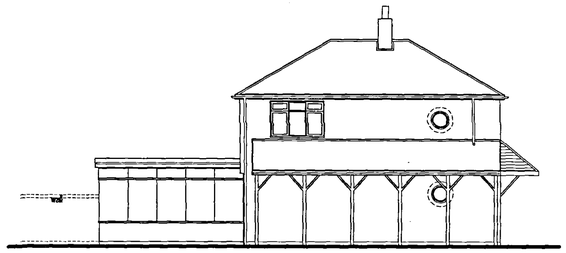


SIDE ELEVATION - EXISTING.

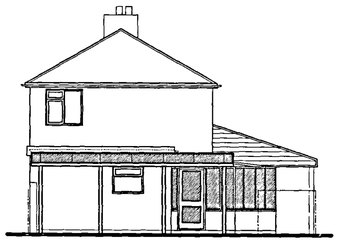

REAR ELEVATION - PROPOSED.

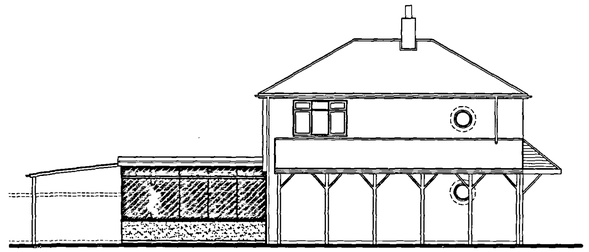


SIDE ELEVATION - PROPOSED.

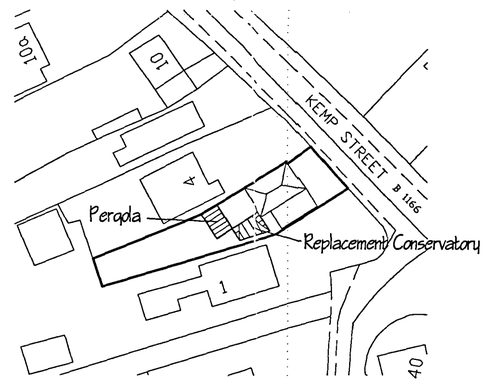

SITE PLAN
1/ 500

NORTH

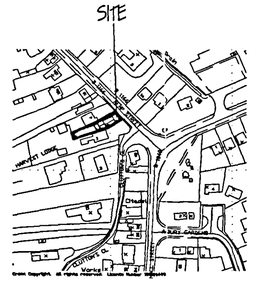

LOCATION PLAN
1/ 2500

Received
Planning & Environment
2 SEP 2006
Ref: 1235/06

DETERMINED PLAN

A	ADDITIONAL ELEVATIONS - PLANNING.	SEPT '06.
ref:	revision	date

G. R. MERCHANT LTD.
I.ENG AMICE FTWO

ARCHITECTURAL, STRUCTURAL AND LAND DRAINAGE CONSULTANTS

4 Wrights Mews
12A Park Road, Holbeach,
Spalding, Lincs. PE12 7EE
Tel: 01406 426800
Fax: 01406 425744
E-Mail: gr.merchant@btconnect.com

Project
CONSERVATORY & PERGOLA EXTENSIONS.
2 KEMP STREET.
CROWLAND.
LINC'S. PE6 0HE.

Client
MR. & MRS. S. HUTSON.

Drawing
FLOOR PLANS & ELEVATIONS.
LOCATION & SITE PLANS.

Job Ref.	Drawing No.
1461-06.	01A.
Date	Drawn
AUGUST '06.	GRM.

Scales
1/ 50. 1/ 100. [unless otherwise stated]

DO NOT SCALE FROM THIS DRAWING

This drawing is copyright and may not be altered, traced, photocopied or used for any other purpose other than that for which it is issued. The General Contractor is to check all dimensions on site and report any discrepancies to the architect. All details shown on this drawing including foundations are based upon typical site conditions related to the area. No responsibility can be accepted for abnormal conditions which may be discovered during construction unless reported to the Architect so that design amendments may be considered. We soil surveys are recommended in respect of foundations to establish specific site conditions before foundation work is undertaken. This drawing is limited to the amount of information contained and does not purport to contain a full specification of the works. It is solely for the purpose of obtaining Planning / Building Regulation approval. This drawing must not be used as a contract document alone. The works will not be supervised or inspected on site by G.R. Merchant Ltd. unless specifically instructed. It is the client or their appointed agents responsibility to appoint a competent person to supervise the works. The Contractor is to construct the buildings to comply with all statutory requirements, codes of practice and British Standards that conform to appropriate British standard specification or BBA certificate or Agrément where applicable. The Employer / Client shall ensure that the selected contractor is competent with and adopts all necessary precautions to address prevailing safety Health and Safety legislation for Building sites and Work places. The Employer / Client is advised that should the works need to comply with the Construction Design and Management Regulations an Independent Planning Supervisor will be required. The works shall comprise of all that is shown on the drawing and details. Work that may not specifically be shown but may be reasonably inferred as necessary to carry out the works shall be deemed to be included. It is the plot / land owners responsibility to be aware of the Party Wall etc. Act 1996 when building in close proximity to adjoining neighbours boundaries.