

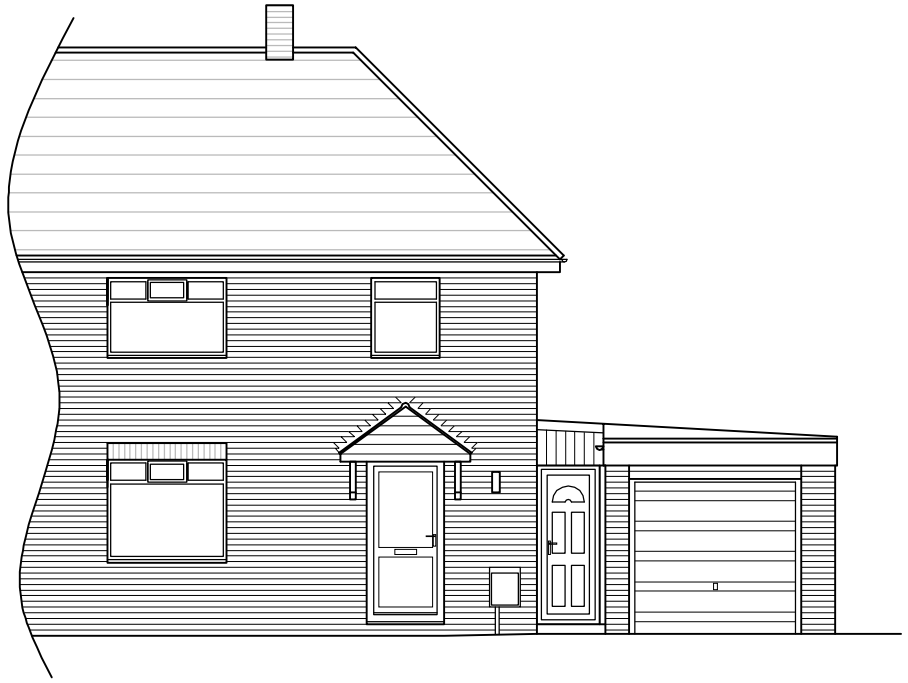


Existing Front Elevation
33 Postland Road
1:100

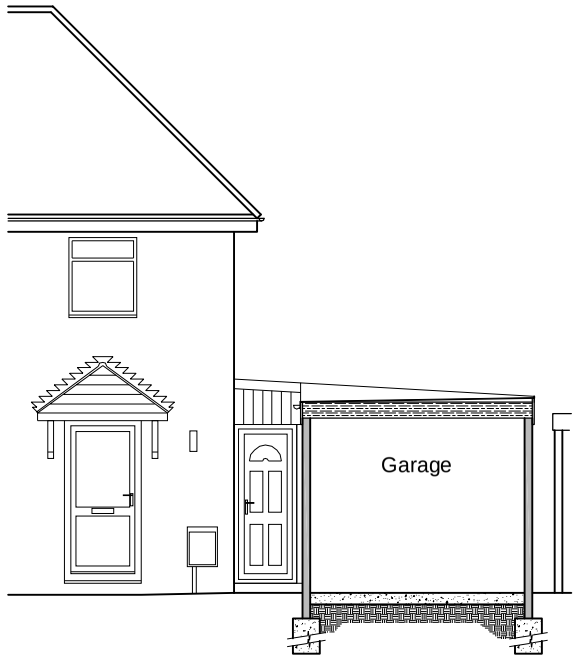


0 1 2 3 4 5
Scale 1:100

Existing Section A - A
1:100

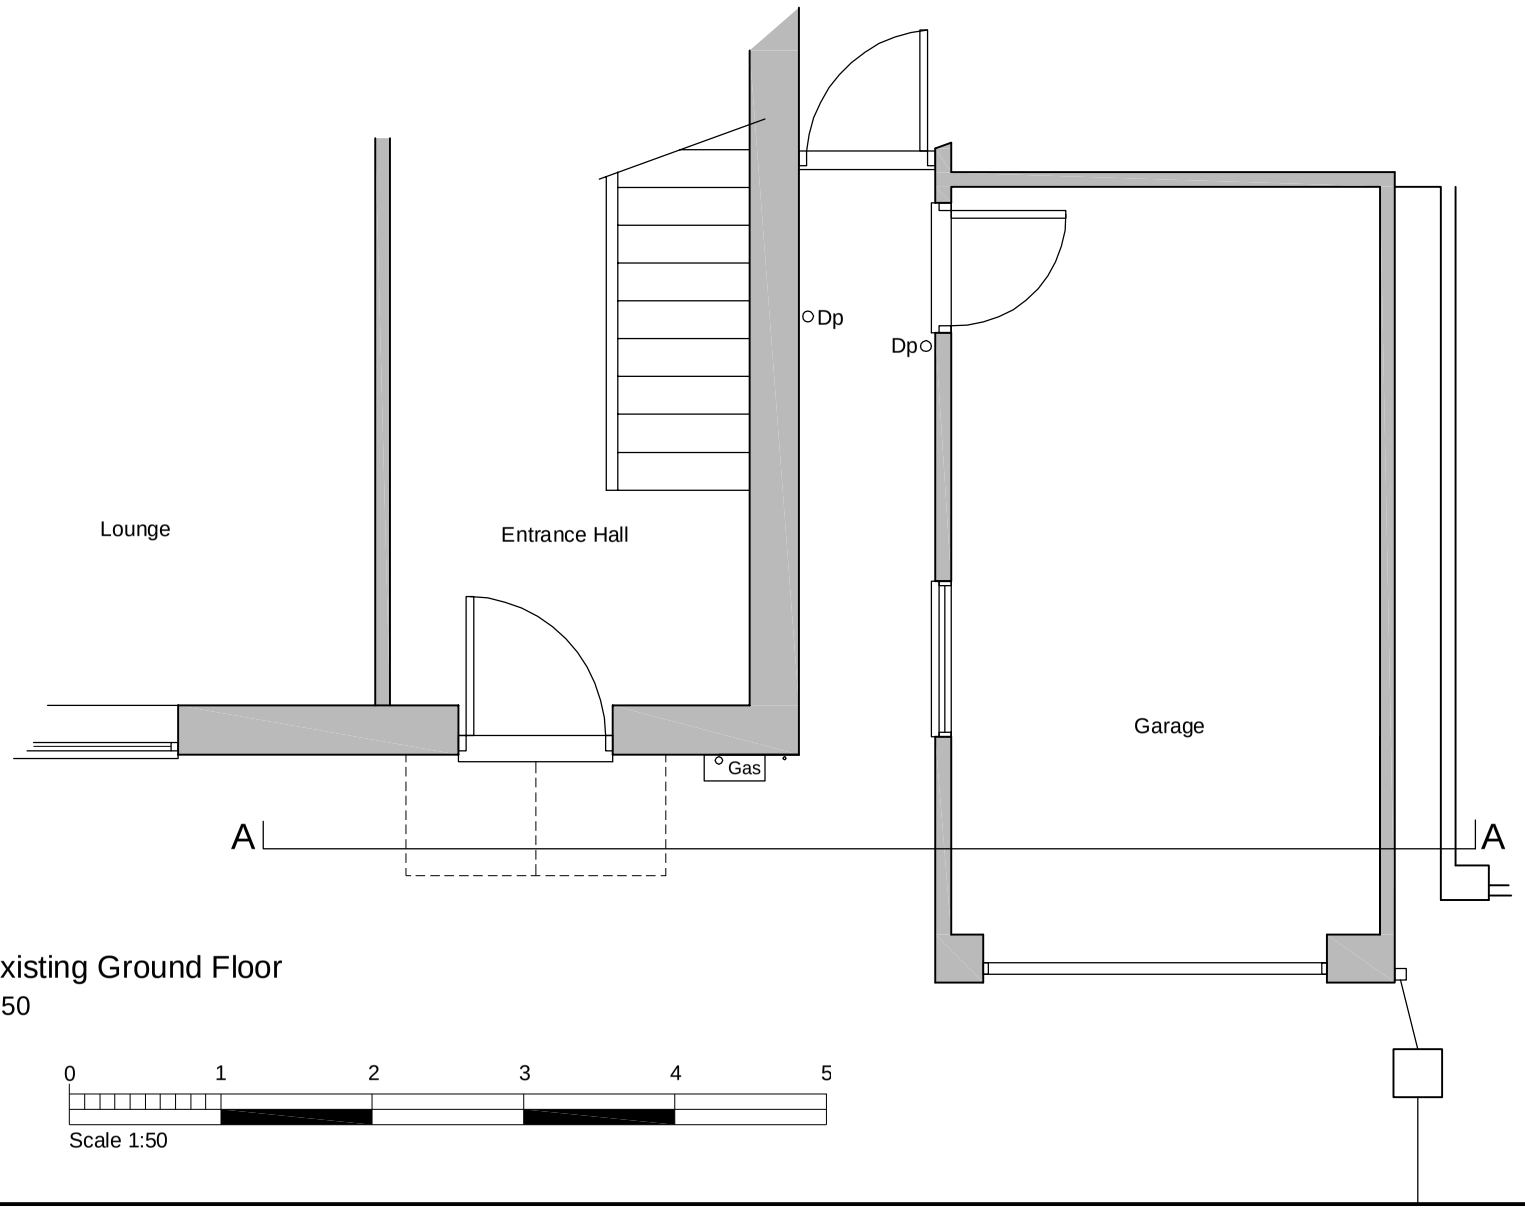

Existing Ground Floor
1:50

0 1 2 3 4 5
Scale 1:50

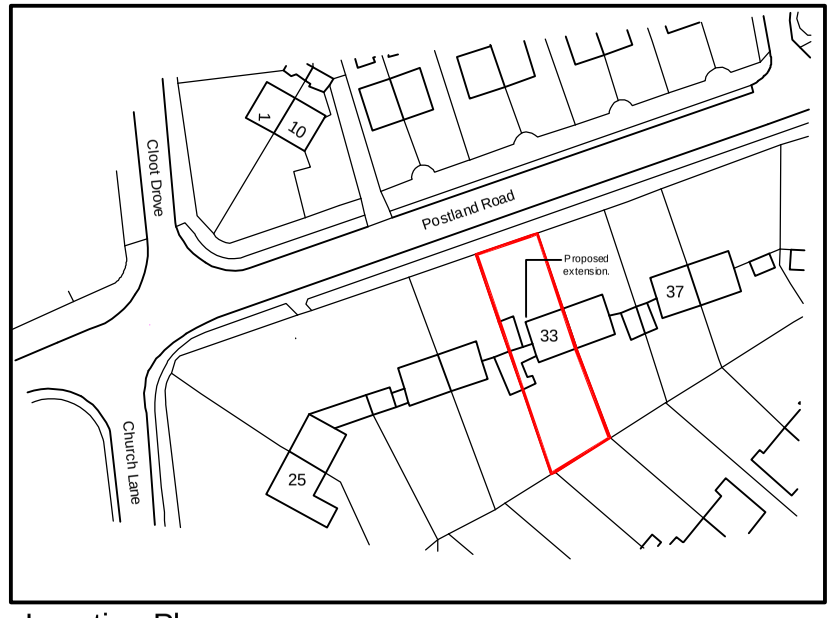

Location Plan
Scale1:1250

0 10 20 30 40
SCALE - 1:1250 METRES

The contractor is to check all dimensions on site and report any discrepancies to the architect

All rights described in chapter IV of the copyright, designs and patents act 1988 have been generally asserted

Project

33 Postland Road, Crowland.
Garage & Porch Extension.

Drawing

Existing Plans, Elevation& Section.

Scale	Date
1:50 & 1:100@A3	November 2016

	Number	Rev.
	33PC-001	-