
Walls:
Brickwork to match existing.


Below DPC:
Common/engineering brick, as appropriate. Colour: Red.

Soffit/Fascia:
Painted softwood - Colour White.

Rainwater Goods:
PVC-u - Black.

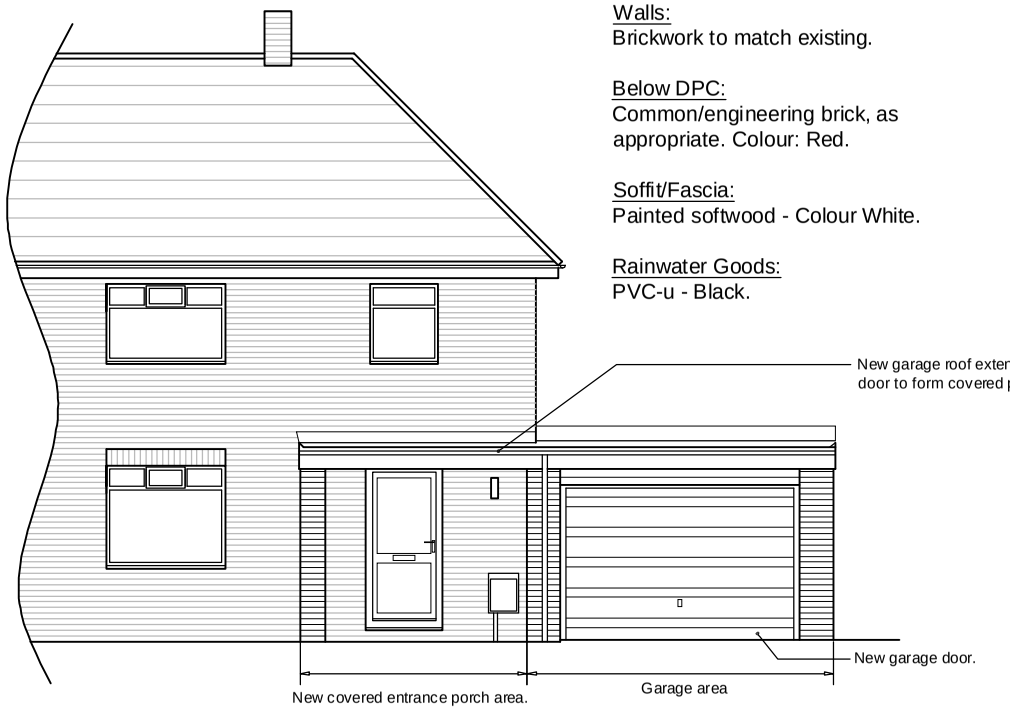


Proposed Front Elevation
33 Postland Road
1:100

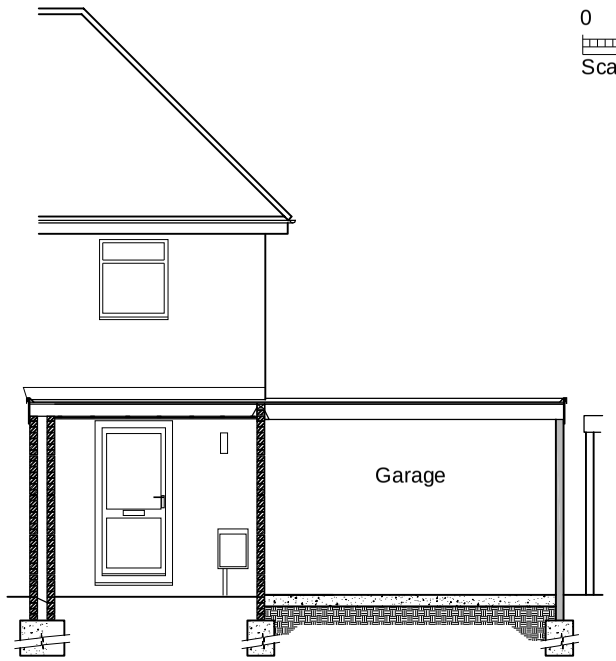


0 1 2 3 4 5
Scale 1:100

Proposed Section B - B
1:100

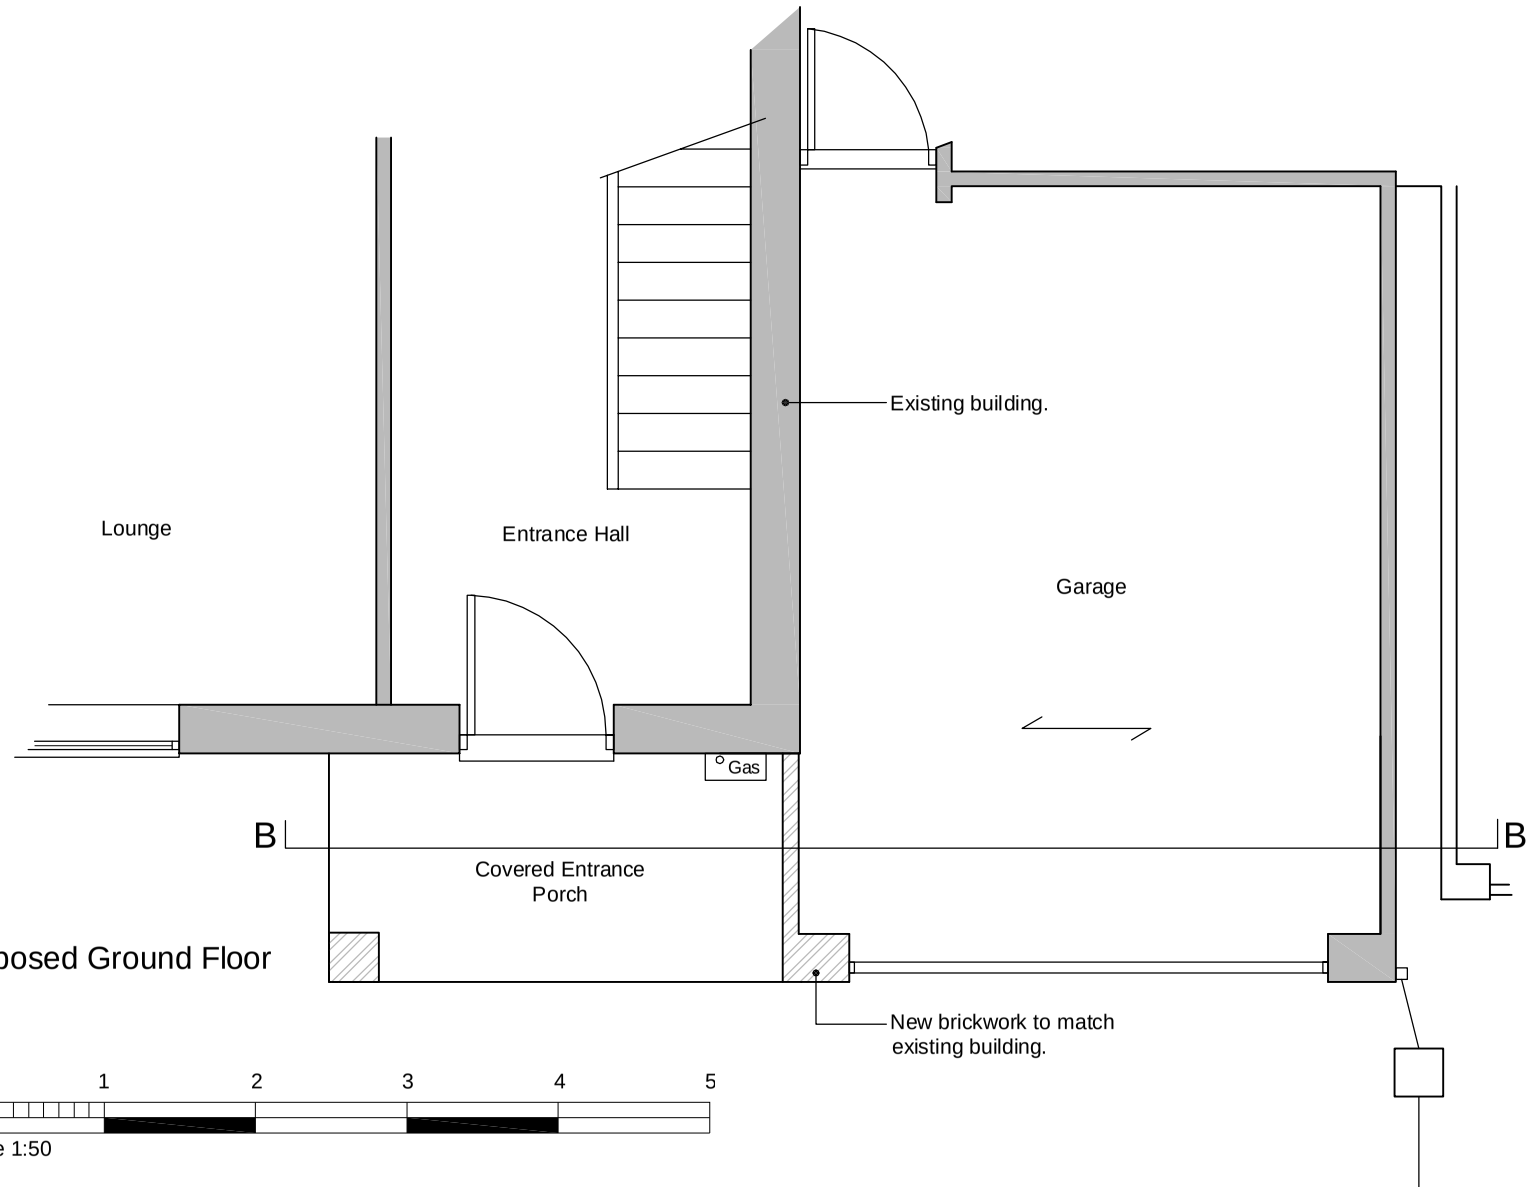

Proposed Ground Floor
1:50

0 1 2 3 4 5
Scale 1:50

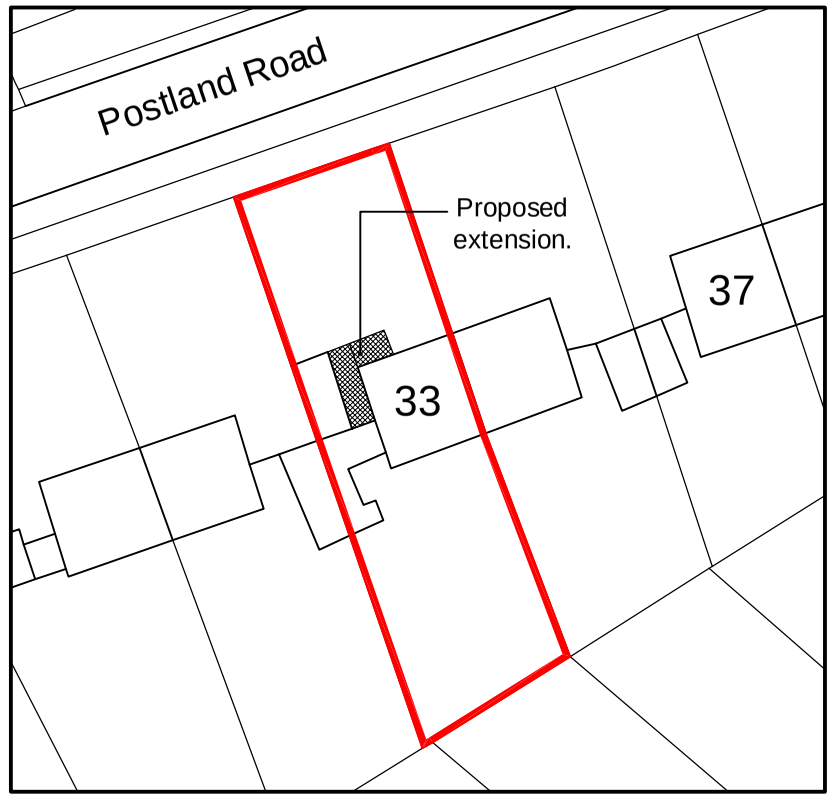

Site Plan
Scale1:500

0 5 10 15 20 25
SCALE - 1:500 METRES

The contractor is to check all dimensions on site and report any discrepancies to the architect

All rights described in chapter IV of the copyright, designs and patents act 1988 have been generally asserted

Project

33 Postland Road, Crowland.
Garage & Porch Extension.

Drawing

Proposed Plan, Elevation and Section.

Scale	Date
1:50 & 1:100@A3	November 2016

	Number	Rev.
	33PC-002	-