

Do not scale off this drawing


All site dimensions to be checked before work commences.

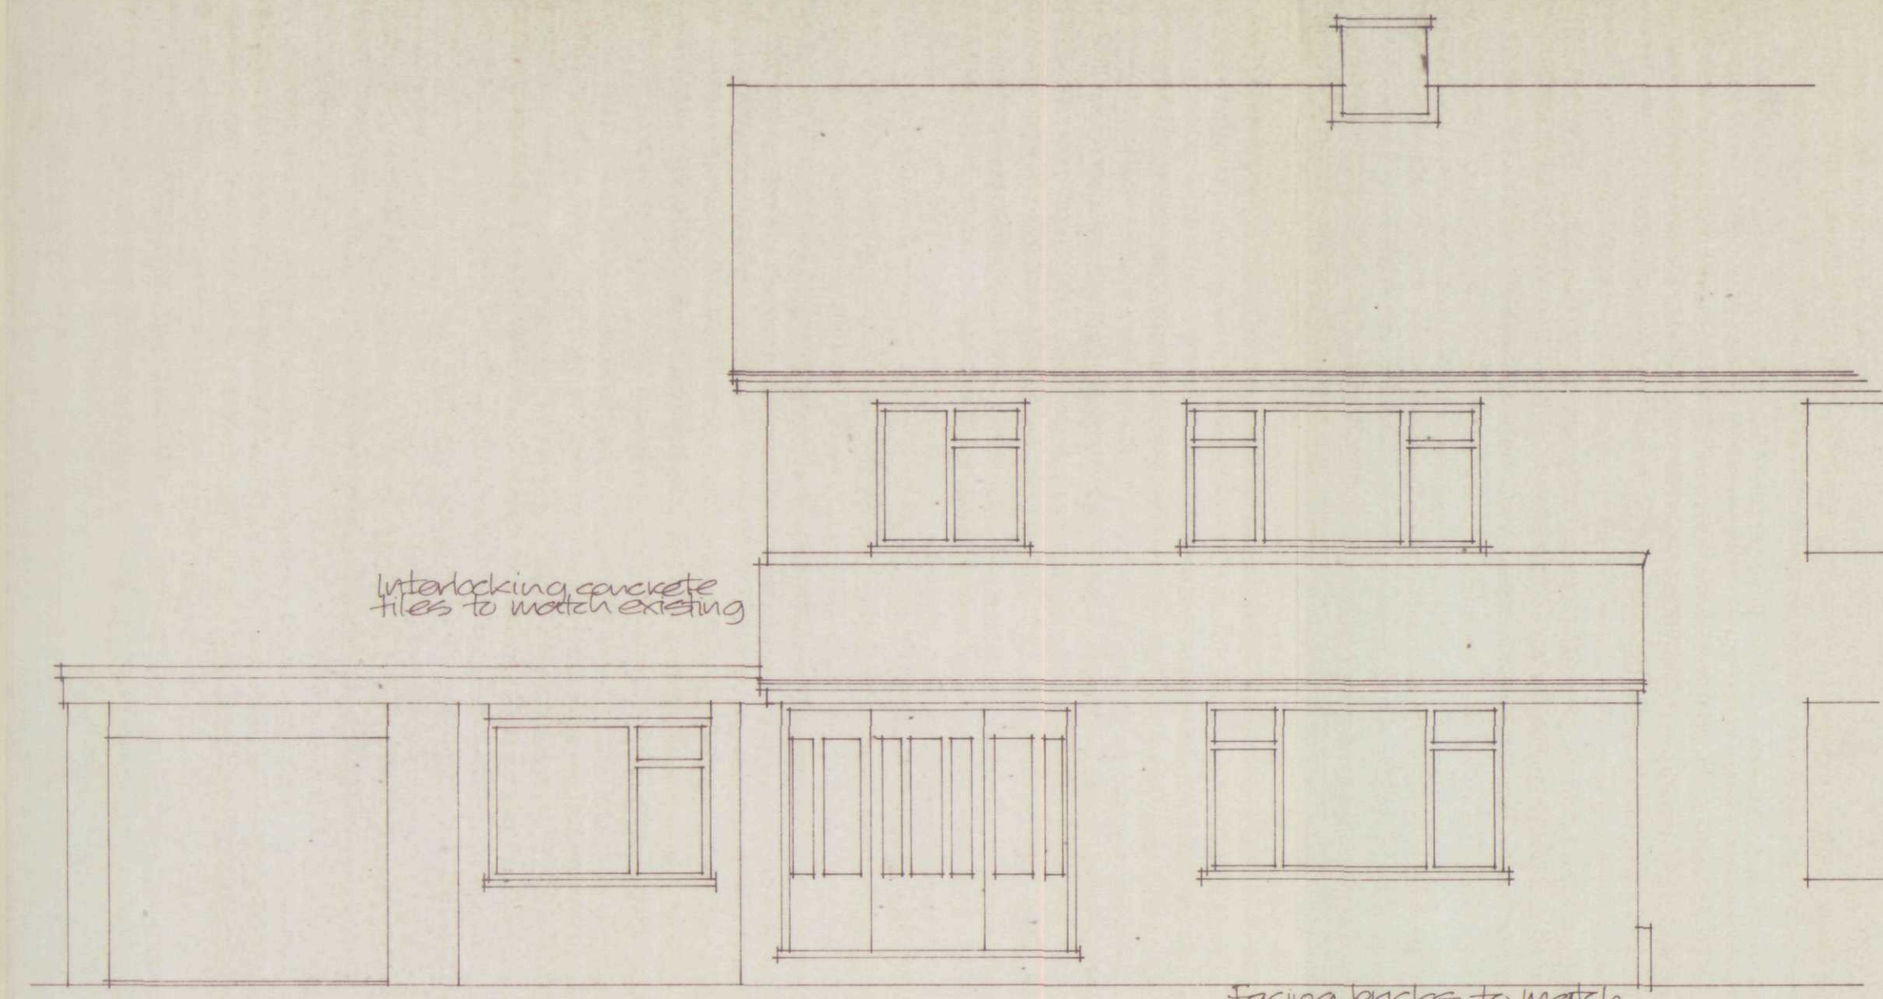


FRONT ELEVATION

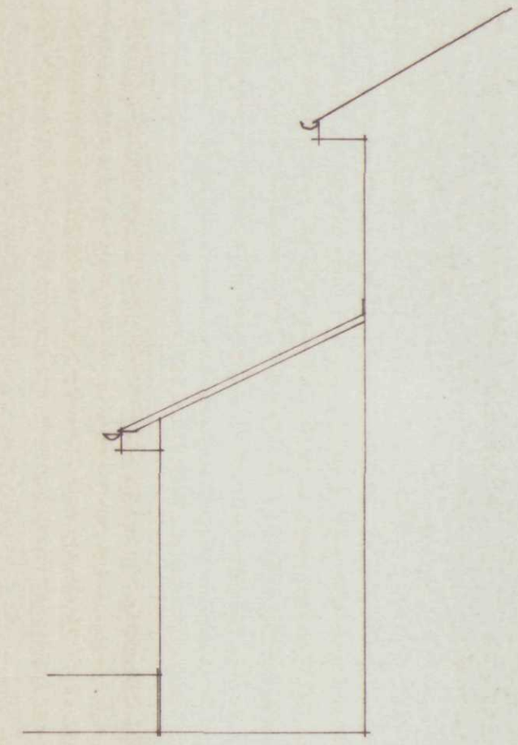


SIDE ELEVATION

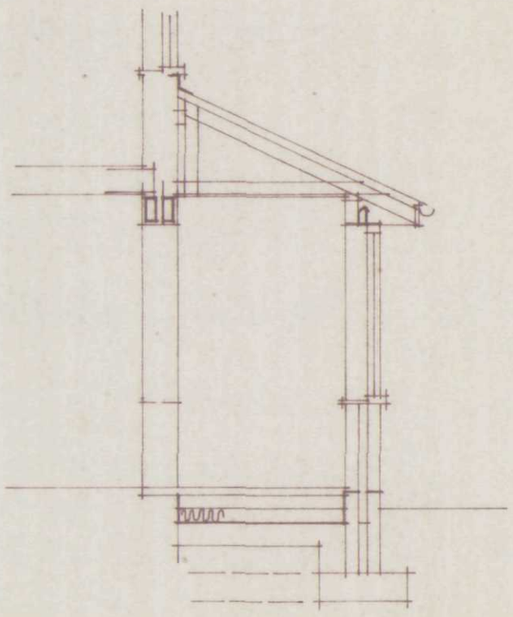


SECTION

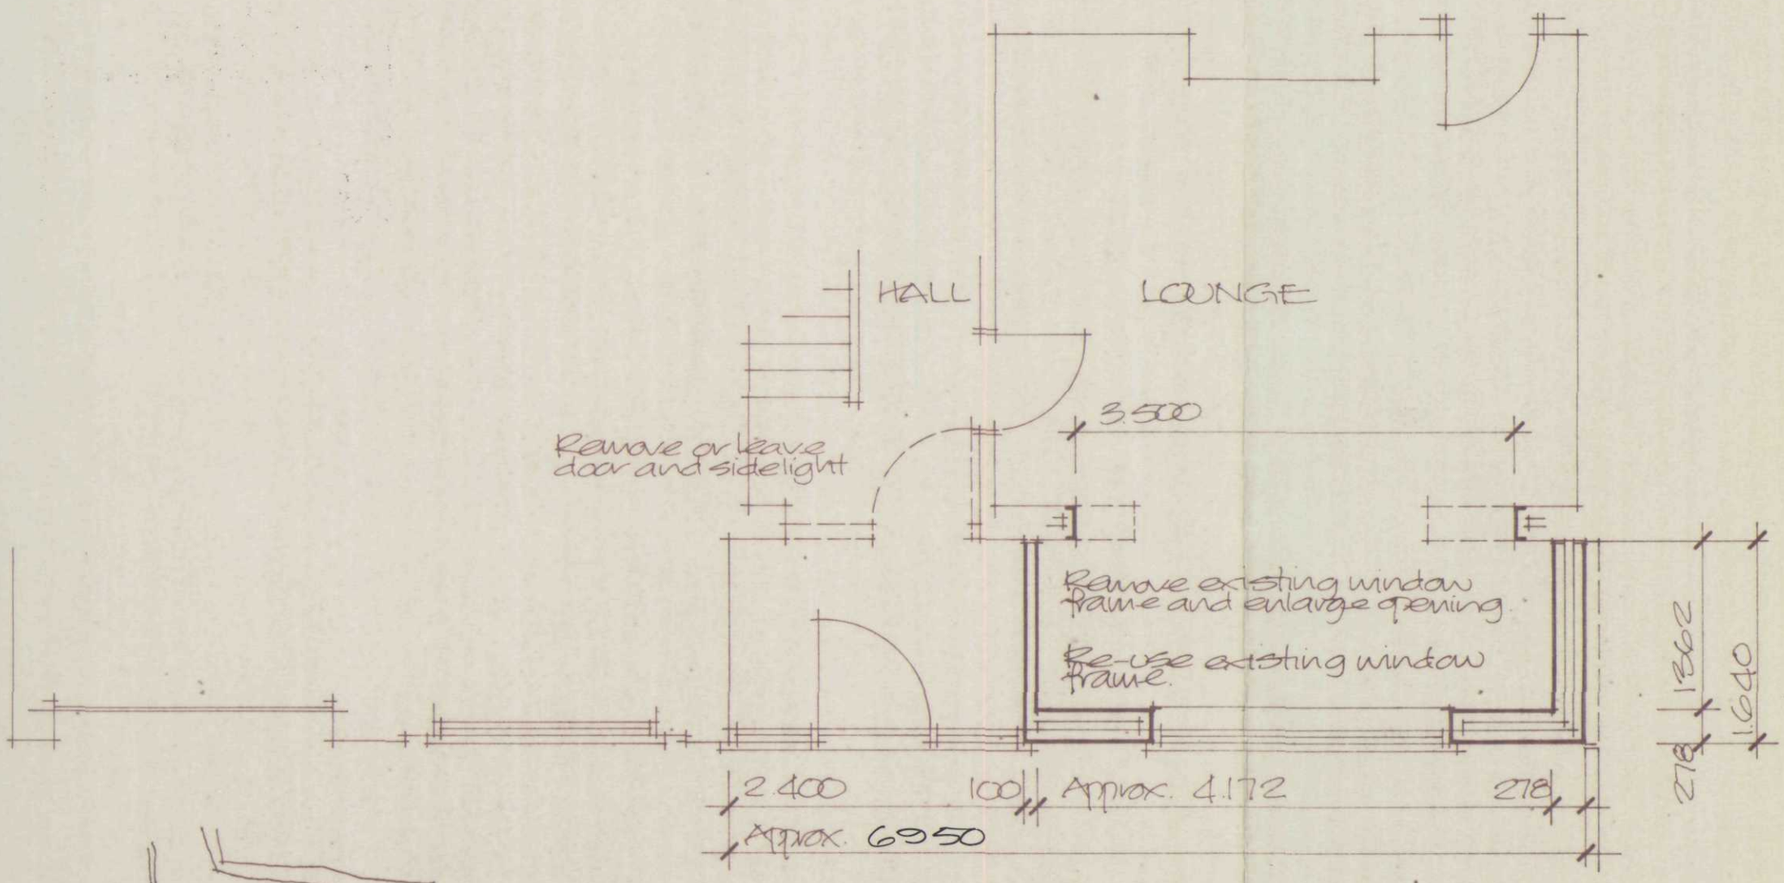

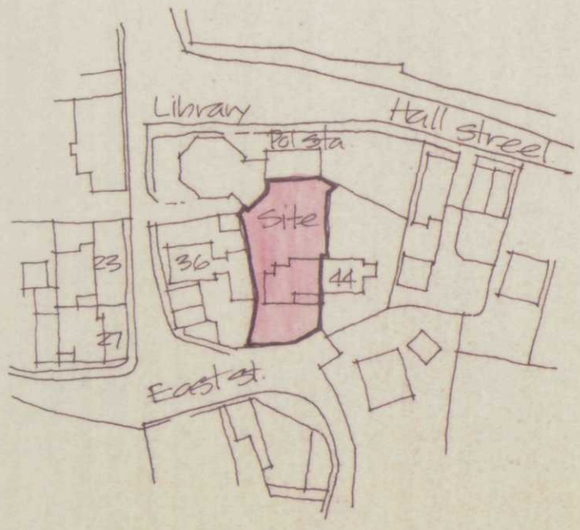

LOCATION PLAN
Scale 1:1250

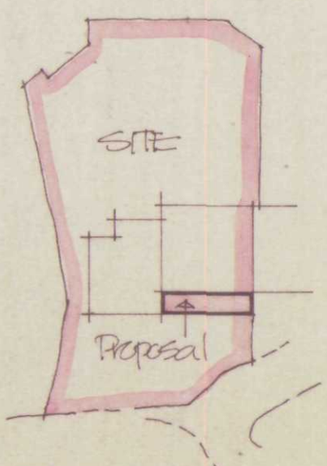

BLOCK PLAN
Scale 1:500

SHDC
PLANNING & DEVELOPMENT
2 3 OCT 2003
Ref. 1283/03

DETERMINED PLAN

Project
PROPOSED EXTENSION TO HOUSE
42 EAST STREET,
CROWLAND.

Client
MR & MRS J. MUNTON

ALAN HORNSBY
ARCHITECTURAL SERVICES

'Little Acre'
Peak Hill, Cowbit,
Spalding, Lincs. PE12 6AW
Tel. Holbeach (01406) 380591

Scale 1:50

Date October 03

Drg. no. 03/63/01

Summit DS(UK) 0096