

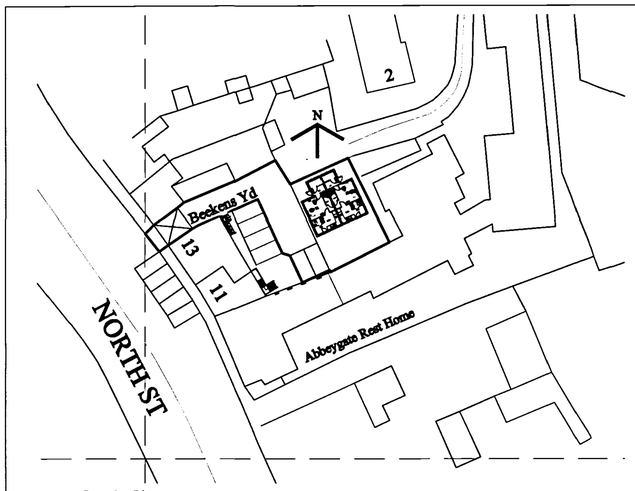


Location Plan
Scale 1:500

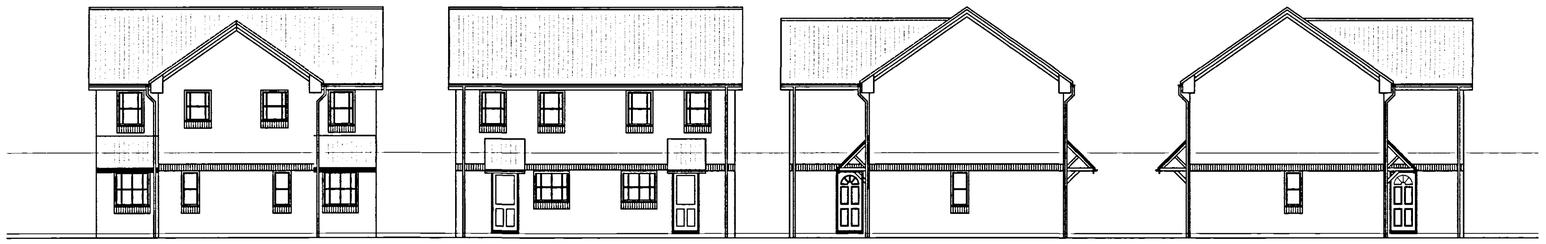


Front Elevation
Scale 1:100.

Side Elevation

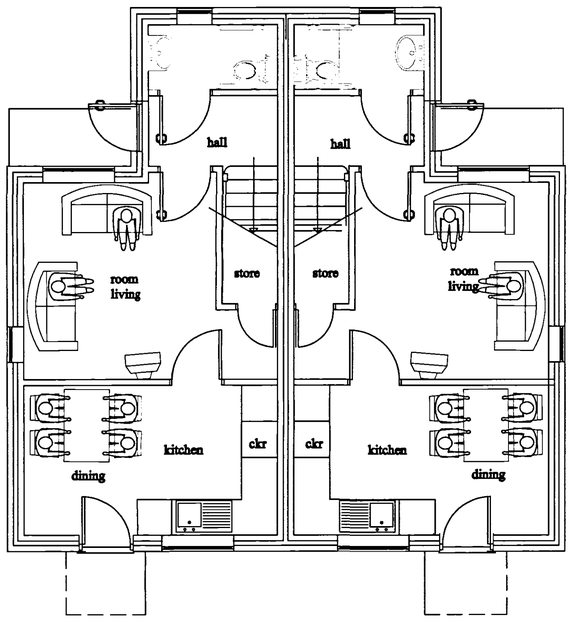

Ground Floor Plan
Scale 1:50.

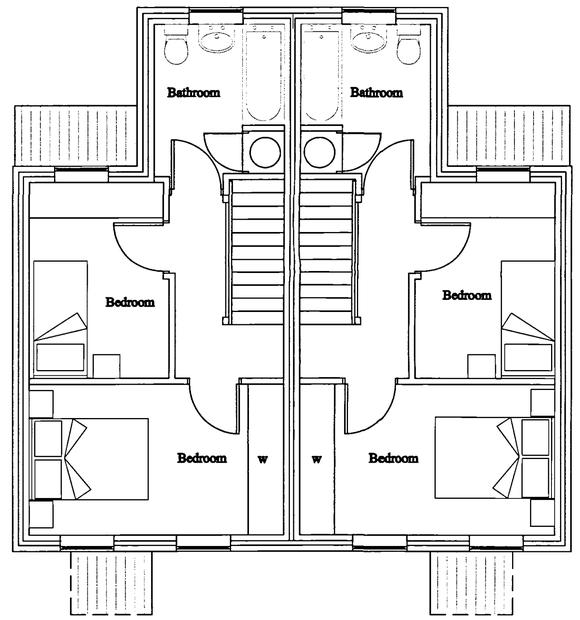

First Floor Plan

FILE COPY

SHDC
Planning & Development
27 SEP 2007
Ref: 1304/07

DETERMINED PLAN

date	revision

scale: 1 :50, 1:500,1:100.	@ A1	date: SEP 2007
project number / drawing number: 89807-100		
revision		

drawing title
Scheme Proposals
Semi Detached house type

project
Proposed Residential Development
for Mr R Fasulo
to the rear of 11 to 13
North Street, Crowland

ACCENT & WILKINSON
ARCHITECTS · LANDSCAPE ARCHITECTS
TOWN PLANNERS · CONSERVATIONISTS
Malborne House, 1 Benyon Grove, Herington, Orton Malborne, Peterborough PE2 5ZJ
Telephone: 01733 236666 Fax: 01733 236591
E-mail: admin@accentandwilkinson.co.uk