

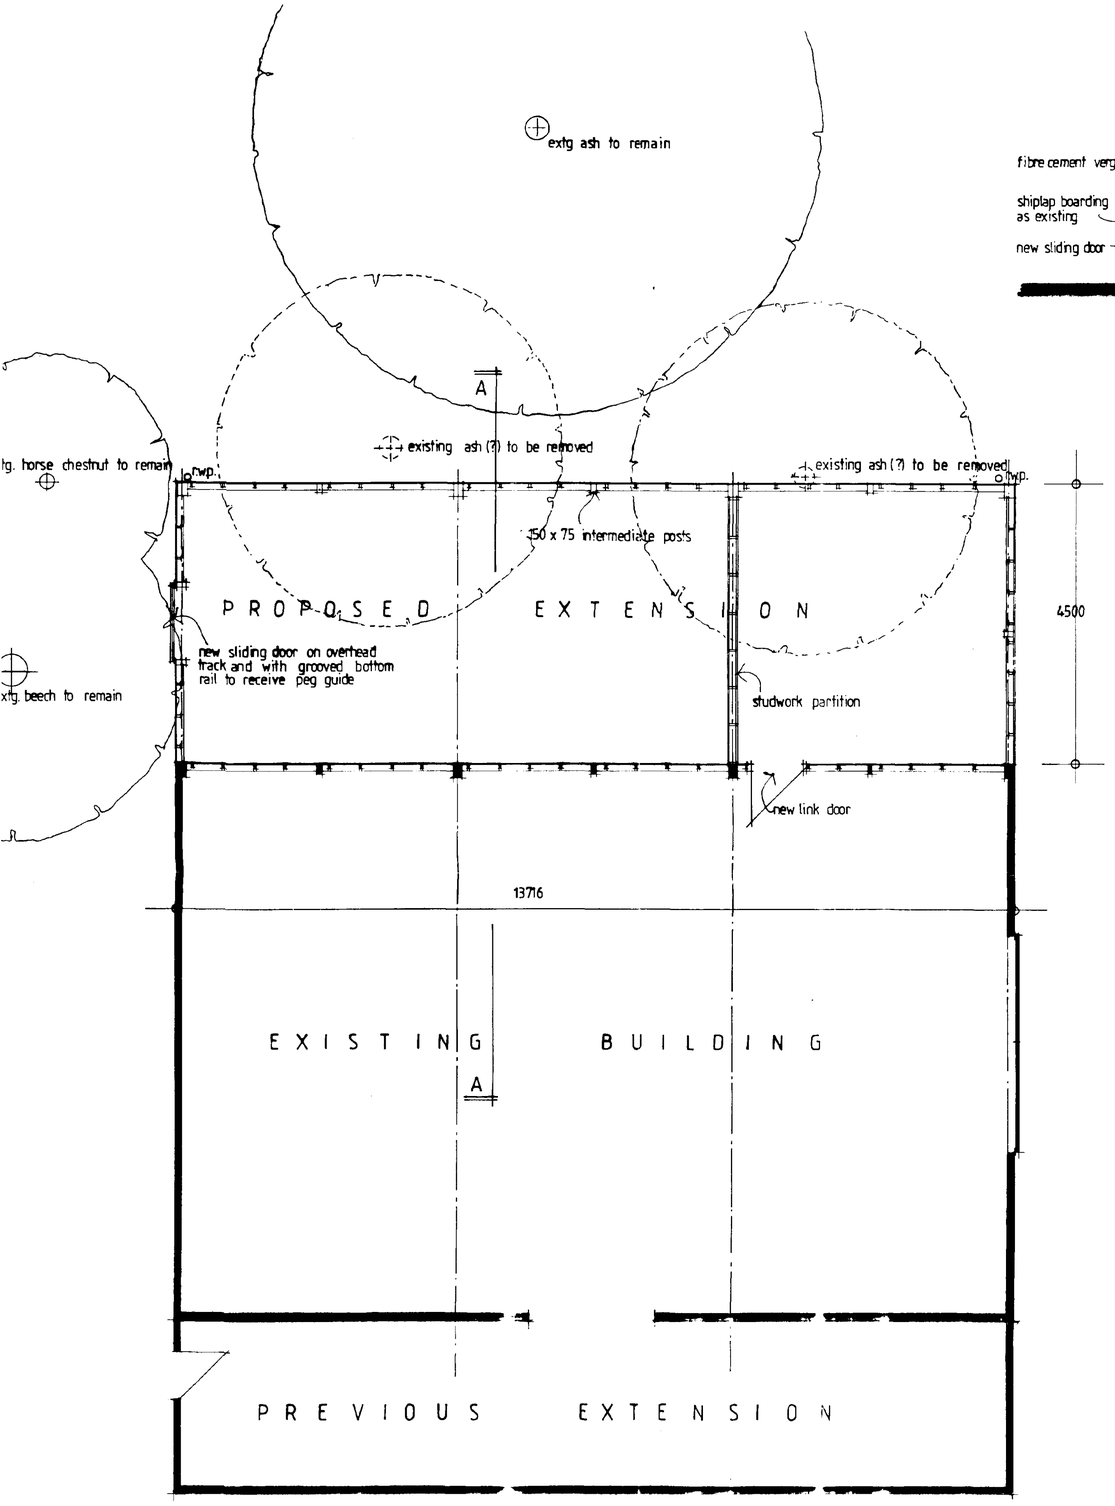



GROUND FLOOR PLAN

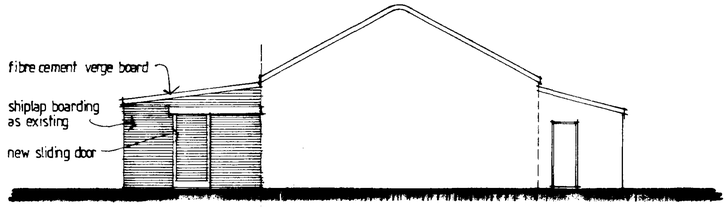


NORTH WEST ELEVATION

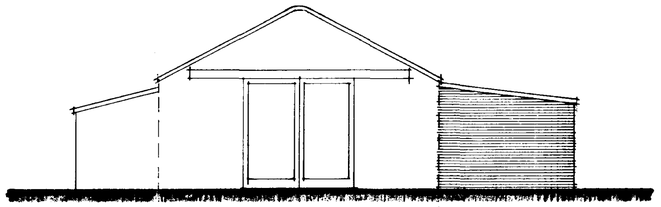


SOUTH EAST ELEVATION

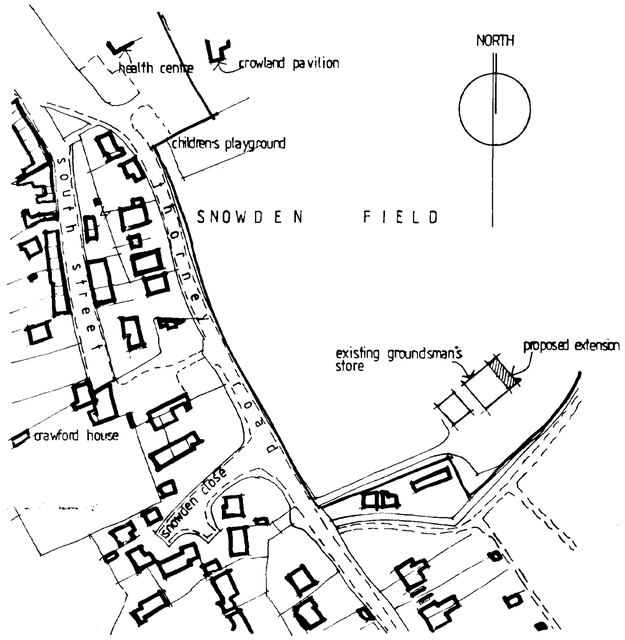

LOCATION/ BLOCK PLAN 1:1250

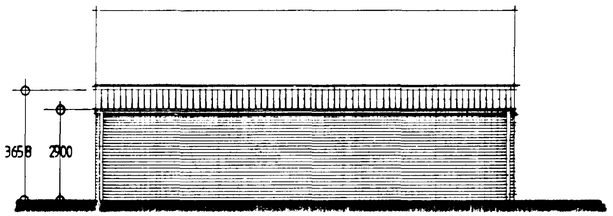

NORTH EAST ELEVATION

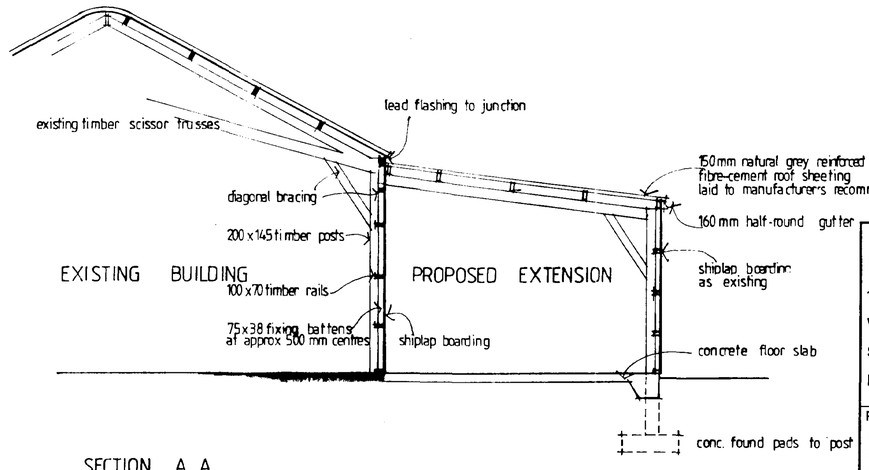

SECTION A A

DETERMINED PLAN

SOUTH HOLLAND DC HOUSING & PLANNING 16 NOV 2001 Ref: 13(0)01

TREVOR A CLAY R.I.B.A.
CHARTERED ARCHITECT
14 OLD FENDIKE ROAD
WESTON HILLS
SPALDING
LINCOLNSHIRE PE12 6DD

Project:
PROPOSED EXTENSION TO GROUNDSMAN'S STORAGE BUILDING, SNOWDEN FIELD CROWLAND FOR CROWLAND PARISH COUNCIL

Drawing:
PLANNING DRAWING

Date: 14 NOV 01	Proj No: 01/083/PA	
Scale: 1:50/100/1250	Drg. No: 001	Rev: