



GROUND FLOOR LAYOUT

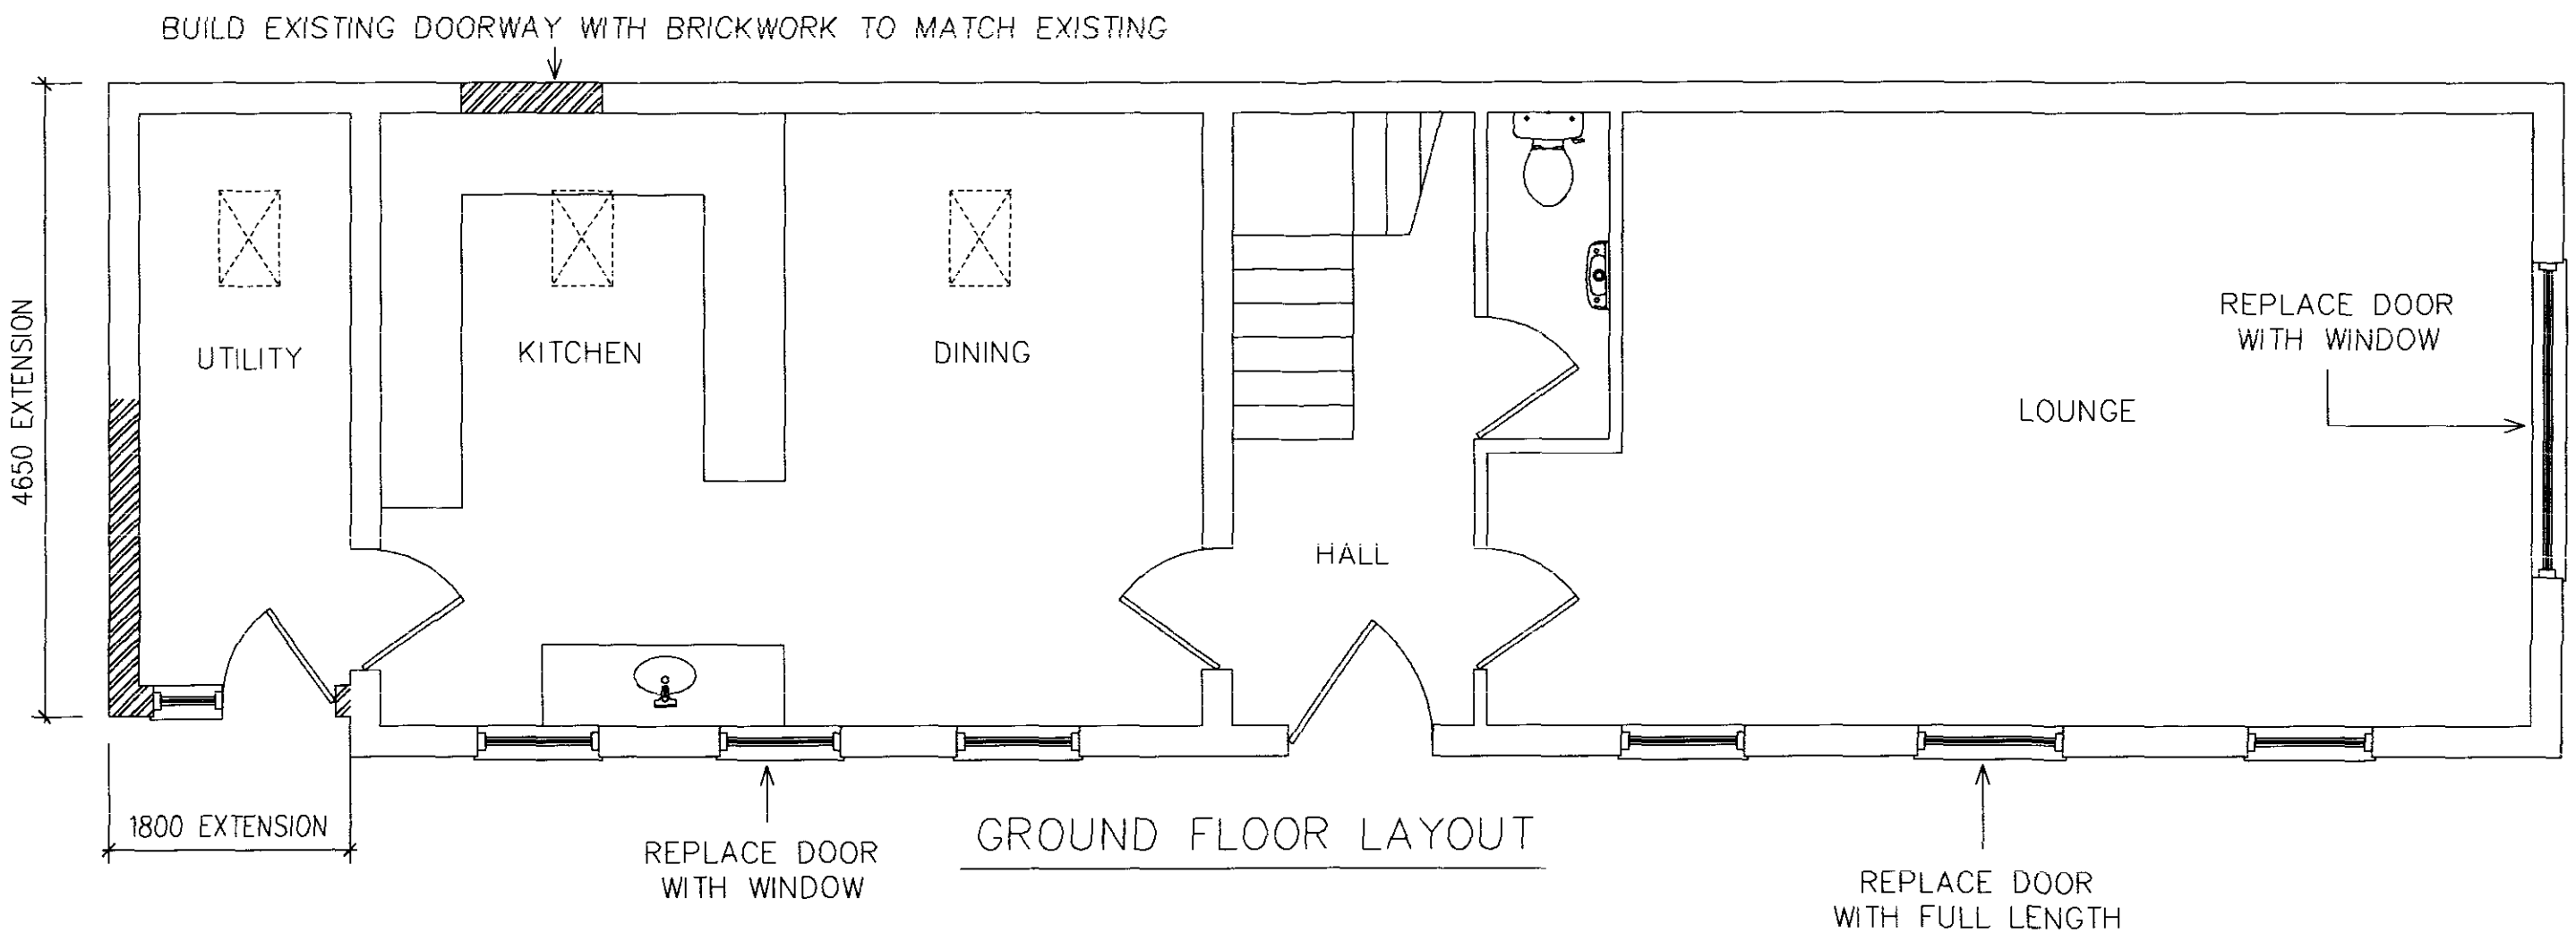

FIRST FLOOR LAYOUT

1340/00

DATE : 03/11/00	DRAWN BY : ANC
7 REFORM STREET, CROWLAND, LINCOLNSHIRE PROPOSED INTERNAL LAYOUT	
SCALE : 1 : 50	DRWG No : GWL/03

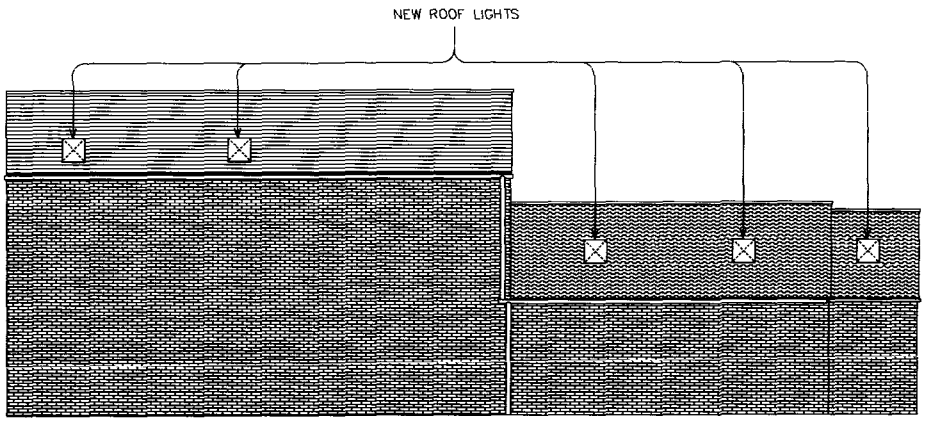



REAR ELEVATION



1800
EXTENSION

FRONT ELEVATION

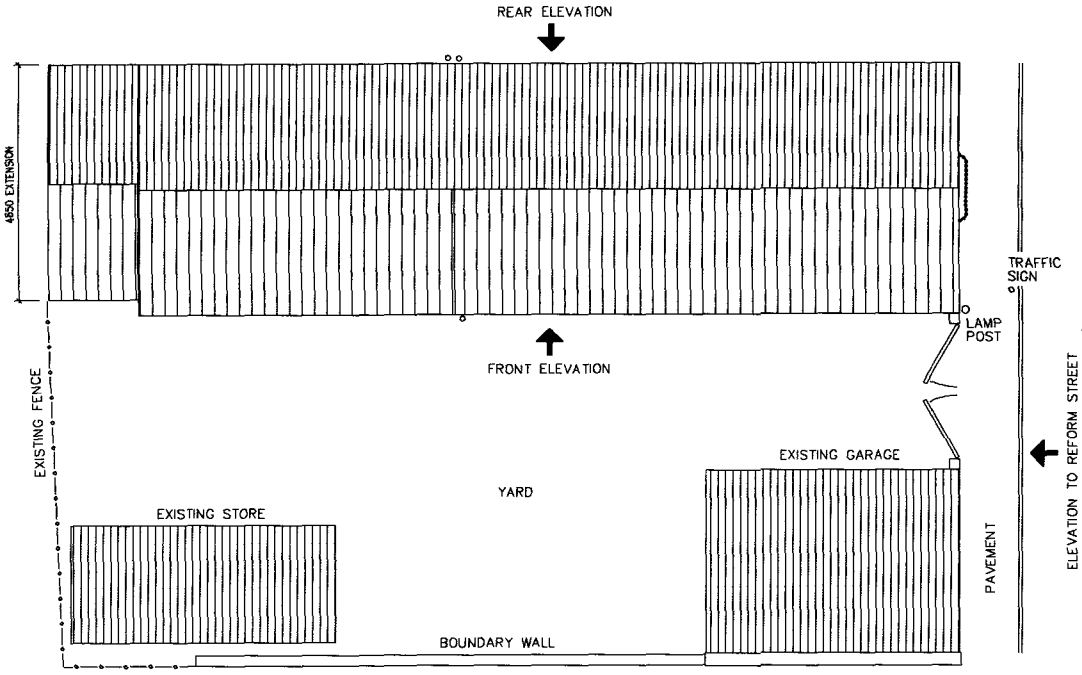


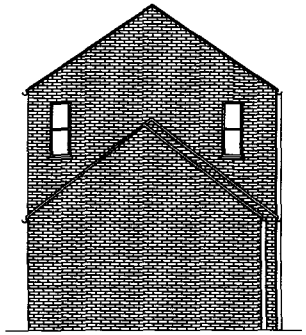

END ELEVATION



ELEVATION TO REFORM STREET

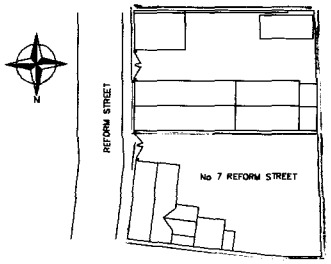

LOCATION PLAN 1:500

GENERAL NOTES :


ALL NEW BRICKWORK IS TO MATCH EXISTING.

NEW ROOF FINISHES ARE TO MATCH EXISTING.

DOOR AND WINDOWS TO BE IN TIMBER CONSTRUCTION IN KEEPING WITH THE SURROUNDING AREA.

1340/00


DATE : 03/11/00	DRAWN BY : ANC
7 REFORM STREET, CROWLAND, LINCOLNSHIRE PROPOSED PLAN & ELEVATIONS	
SCALE : 1 : 100	DRWG No : GWL/02

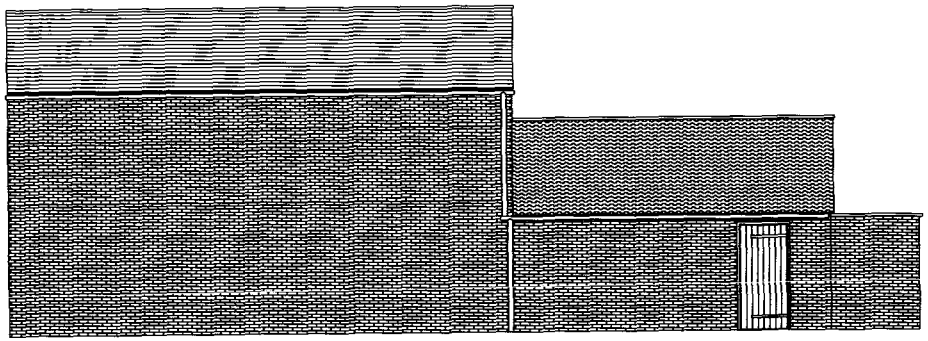


REAR ELEVATION




FRONT ELEVATION

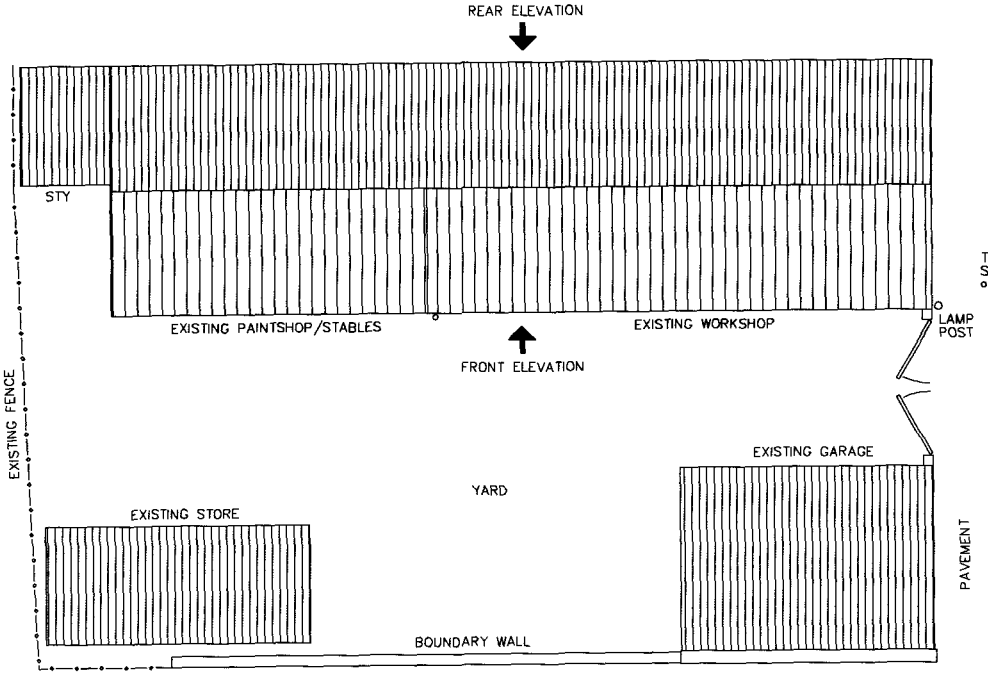


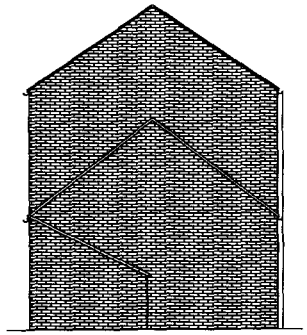

END ELEVATION

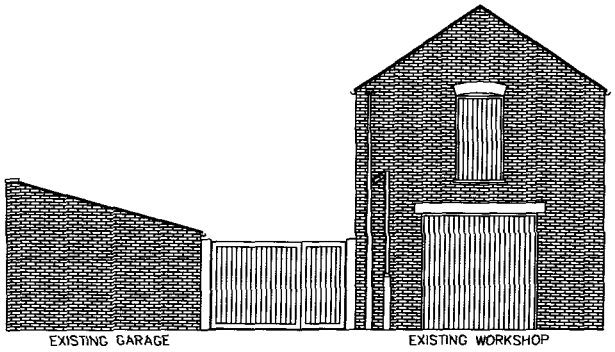


ELEVATION TO REFORM STREET

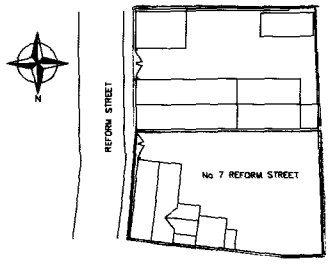

LOCATION PLAN 1:500


1340/00

DATE : 03/11/00	DRAWN BY : ANC
7 REFORM STREET, CROWLAND, LINCOLNSHIRE EXISTING PLAN & ELEVATIONS	
SCALE : 1 : 100	DRWG No : GWL/01

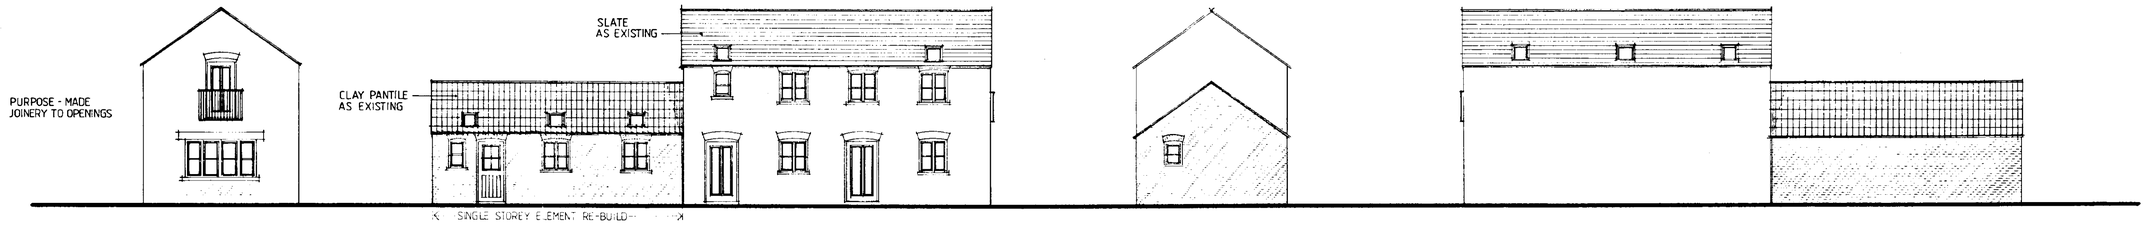


elevation to Reform Street (east) | side elevation (south) | rear elevation (west) | side elevation (north)


elevations as proposed 1 : 100 scale

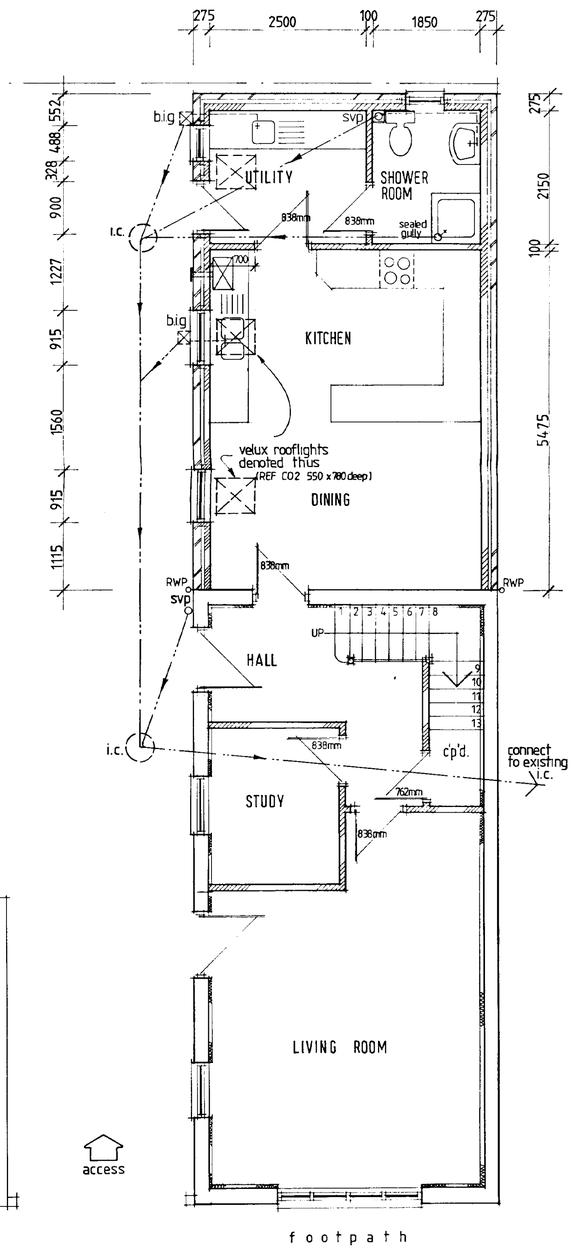


GROUND FLOOR PROPOSAL 1:50 scale

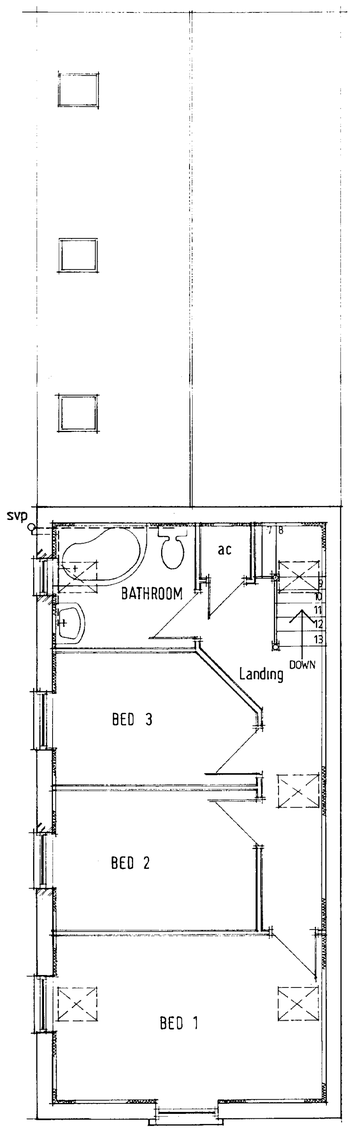

FIRST FLOOR PROPOSAL 1 : 50 scale

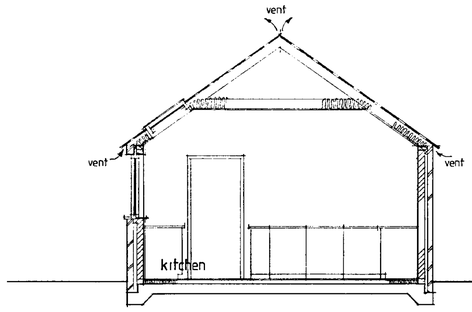

SECTION THRO' SINGLE STOREY 1:50 scale

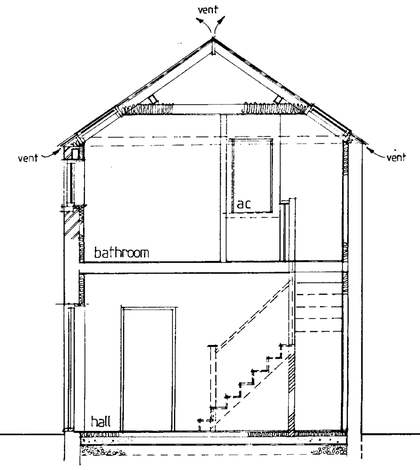

SECTION THRO' 2 STOREY 1:50 scale

SOUTH HOLLAND DC
HOUSING & PLANNING
14 NOV 2001
Ref: 1340/00

AMENDED PLAN
Ref. A

PROPOSED CONVERSION TO DWELLING
No. 7 REFORM STREET
CROWLAND
AMENDED SCHEME
(planning ref. H02/1340/00)

for Mr. D. Eastwood

scales as indicated 11/01 drg.ref. **1102/01**