
Print Map


200
150
100
50
0m
BROADWAY
ALBION STREET
REFORM STREET
CHAPEL STREET
STRICKLANDS DRIVE
South View
Community
Primary Sch
Garage
Club
Shelter
180m MP
3.0in GI/CM
3.0in PVC
3.0in GI
32
25
29
34
36
38
40
44
50
52
62
64
76
67
71
3
3a
5
1
13
12
4
17
95


ROOF FINISH: Matching tiles to main roof - manmade artificial slate. Upvc coated steel sheeting coloured grey.

SCOPE OF WORK: Remove and replace roof coverings to existing building. Main hall and snooker room section to be replaced in non natural tiles of slate appearance to match existing slate tile appearance. Replace existing asbestos cement sheet roofing over rear lounge and bar area including toilets cellar and store, with Kingspan single span sheeting, insulated, colour grey. Roof timbers to be examined and roof strengthened in accordance with Engineers design. Remove existing suspended ceiling in main hall and install new plasterboard skimmed ceiling. Replicate existing lighting in new ceiling.


Dormers and roof embellishments to be removed

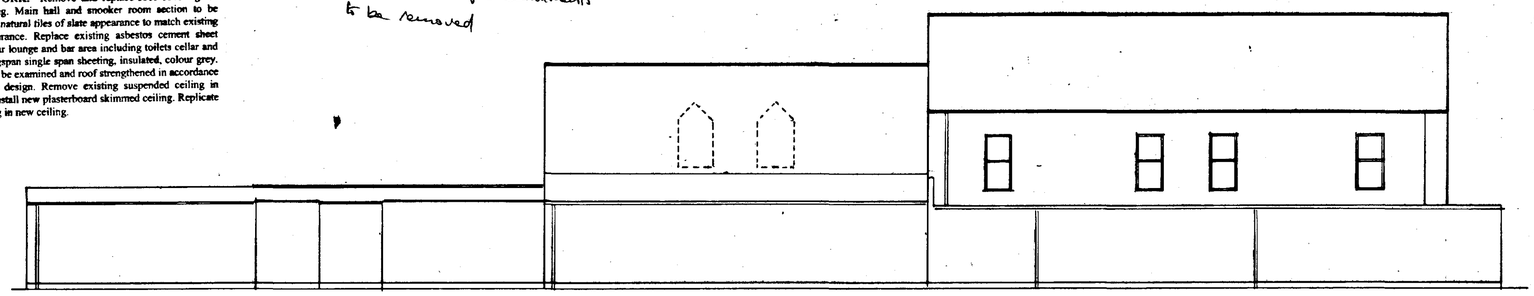


SIDE ELEVATION

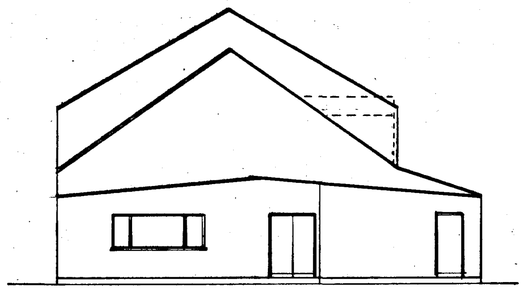


REAR ELEVATION

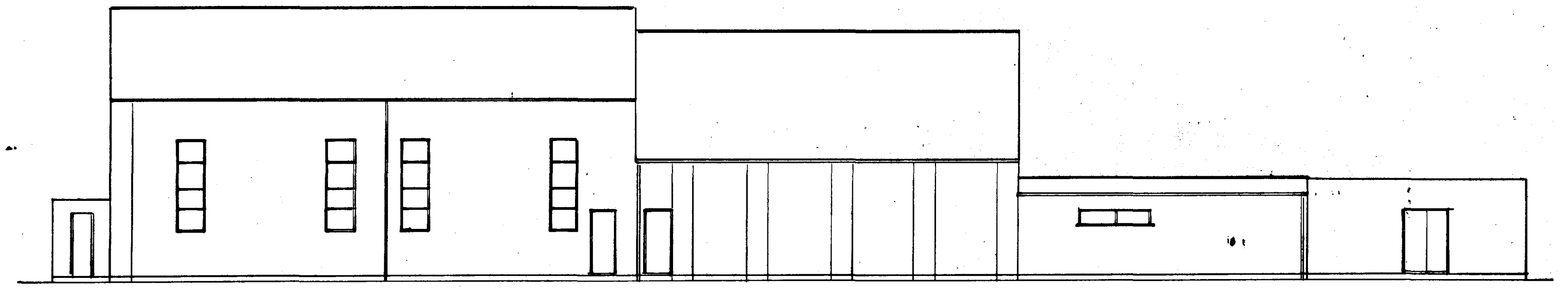

SIDE ELEVATION

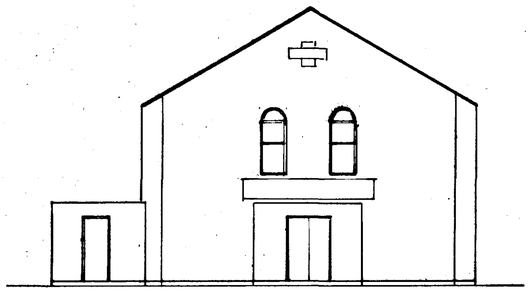

FRONT ELEVATION

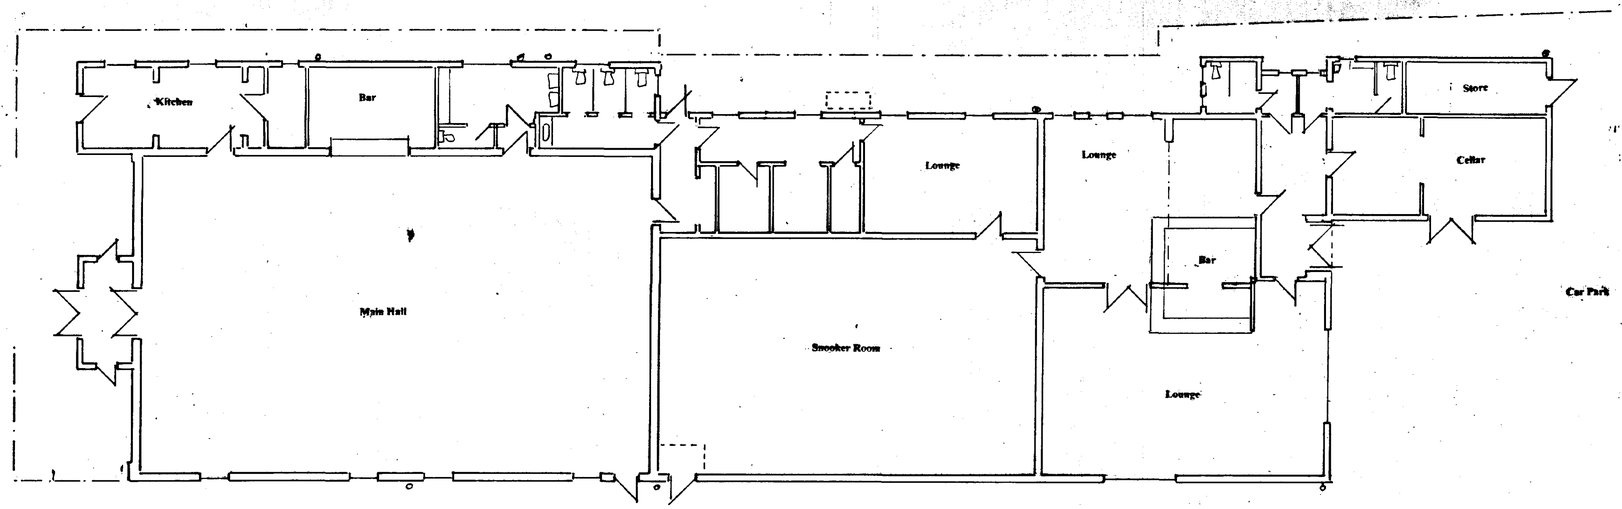

GROUND FLOOR PLAN

DETERMINED PLAN

SOUTH HOLLAND DC
HOUSING & PLANNING
26 NOV 2001
Ref: 1349/01

PROPOSED RE ROOFING AND ALTERATIONS FOR THE ROYAL BRITISH LEGION AT CHAPEL STREET CROWLAND

GENERAL ARRANGEMENT

N. P. BRANSTON. arics., incfob
400 EASTFIELD ROAD
PETERBOROUGH,
PE1 4RE
phone: 01733-348119
fax : 01733-358202

Scales: 1 : 100

Date: NOVEMBER 2001

Drawing Number: 21. 0877 I

1 of 3