



EXISTING ELEVATIONS




FRONT ELEVATION

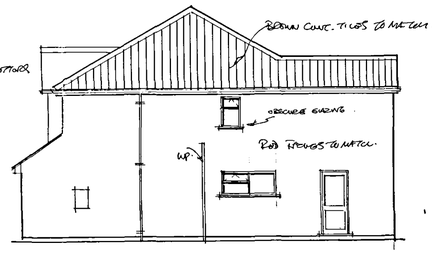


SIDE ELEVATION

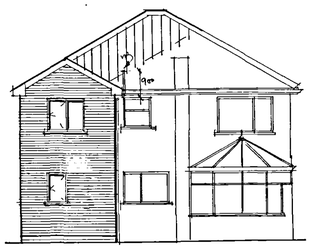

REAR ELEVATION

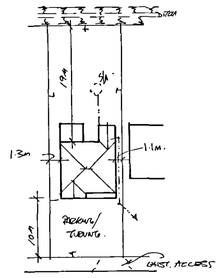


1:500 BLOCK PLAN

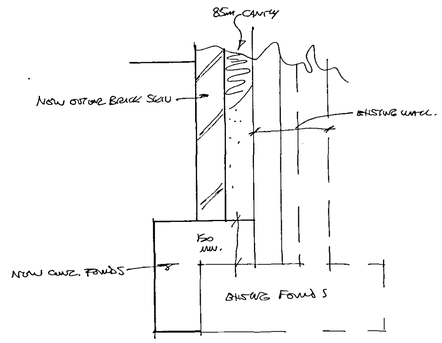

FOUNDATION DETAIL

GROUND FLOOR PLAN

FIRST FLOOR PLAN

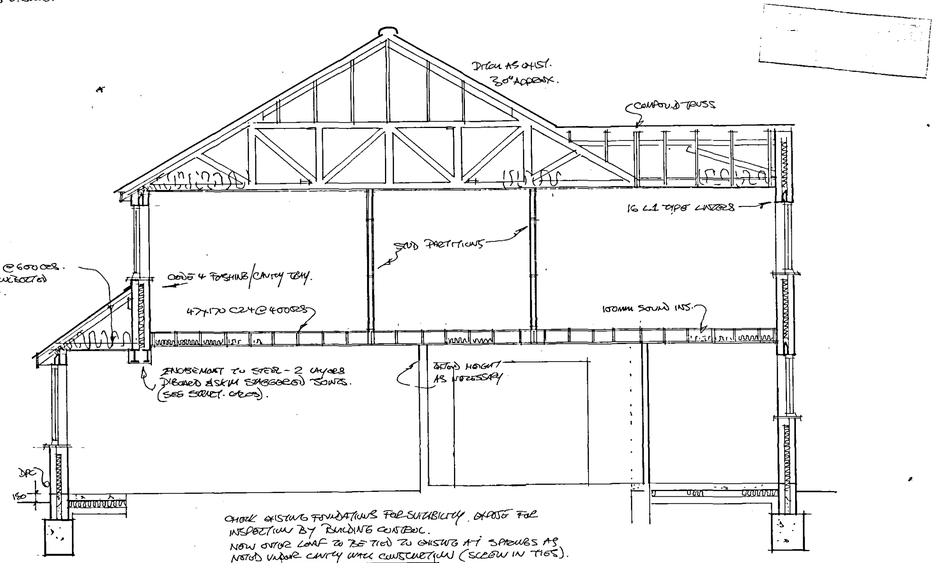

SECTION A A

TO BE READ IN CONJUNCTION WITH CONSTRUCTION NOTES AND STRUCTURAL CALCULATIONS.

SHDC
Planning & Development
10 OCT 2007
Ref: 1355/07

NOTES:
All dimensions must be checked on site and not scaled from this drawing.
PRODUCED FOR PLANNING & BUILDING REGULATION PURPOSES ONLY.

A	2-10-07	KITCHEN/LIVE CANOPY ALTERED BY CLIENT
	Date	Revisions

© Copyright

Robert Barwell
Architectural Design Ltd
P.O. Box 67
Bourne Lincs
PE10 9XY
Tel No: 01778 571 868

Client
MR. & MRS. P. HARRISON.

Job Title
PROPOSED EXTENSION AT
9, MONKS MEADOW.
CROWLAND.
PE6 0LJ.

Drawing Title
PROPOSED PLANS, SECTION AND ELEVATIONS ETC.

Scale 1:50, 1:100.

Date AUGUST 07. Drawn by

Drg No. 07/0633 Rev. A

A PRODUCT OF THE UNO RANGE-ARCHITECT CAT. No 7311

594 x 841mm A1