
DO NOT SCALE OFF THIS DRAWING

All site dimensions to be checked before work commences.




FRONT ELEVATION

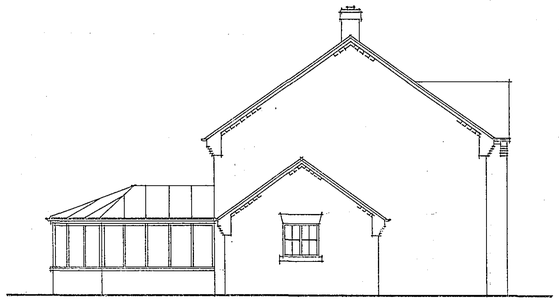

SIDE ELEVATION





REAR ELEVATION

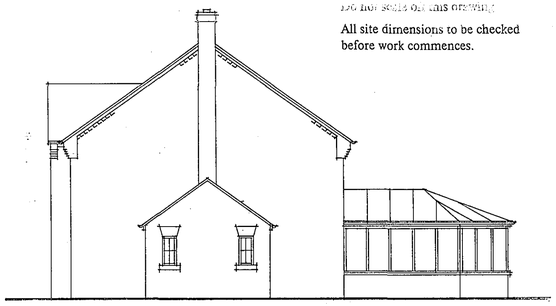

SIDE ELEVATION

Finishes:
Roof: Sandtoft Calderdale Slate colour grey.
Walls: Old Welwyn Red multi facing bricks.
Artificial stone cills and splayed arches
Windows and external doors:
Upvc, colour to be decided

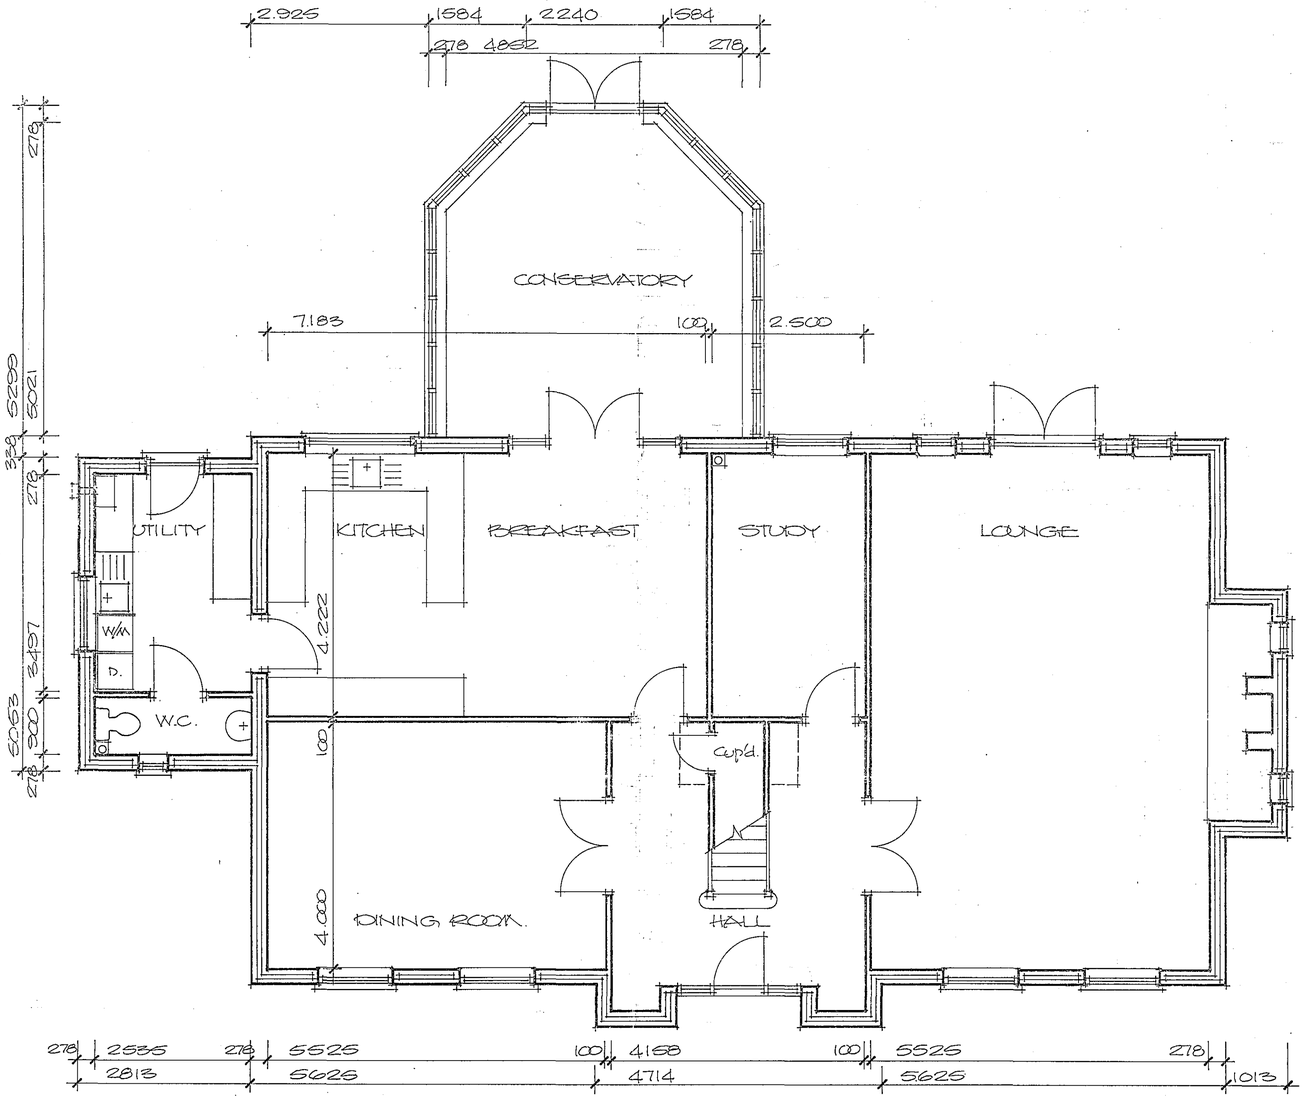

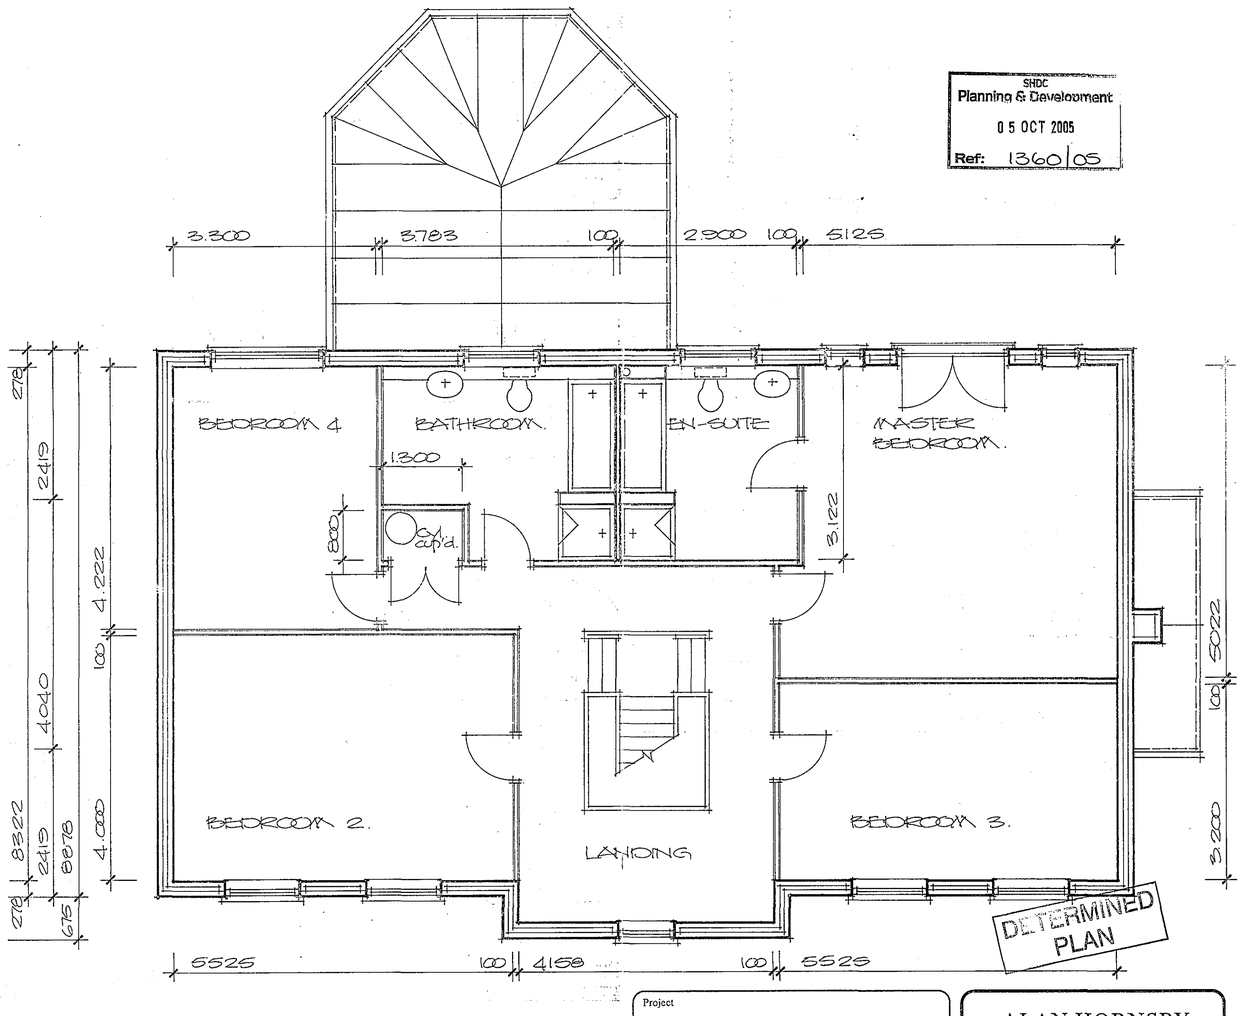

SHDC
Planning & Development
05 OCT 2005
Ref: 1360/05

DETERMINED PLAN

Project
PROPOSED HOUSE AND GARAGE
BARBERS DROVE,
CROWLAND.

ALAN HORNSBY
ARCHITECTURAL SERVICES
'Little Acre'
Peak Hill, Cowbit,
Spalding, Lincs. PE12 6AW
Tel. Holbeach (01406) 380591

Client
MR & MRS P. BLACKBIRD

Scale 1:50/1:100
Date Sept 05

Drg. no.
05/49/01

Summit DS(UK) 0096