
Do not scale off this drawing


All site dimensions to be checked before work commences.




FRONT ELEVATION (WEST)

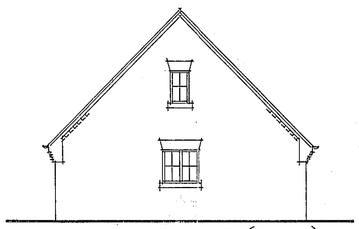


SIDE ELEVATION (SOUTH)

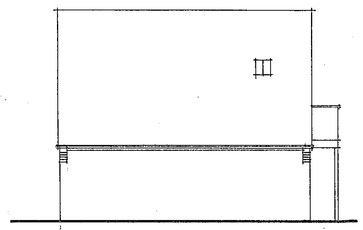


REAR ELEVATION

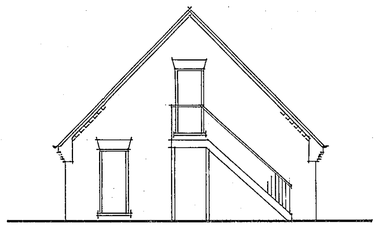


SIDE ELEVATION

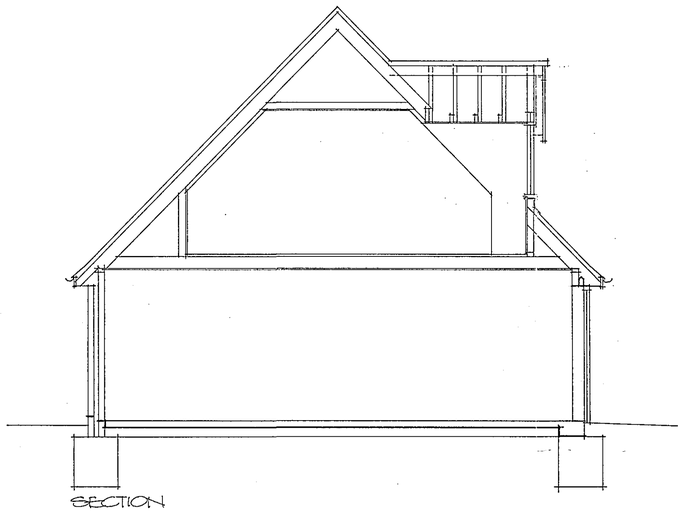

SECTION

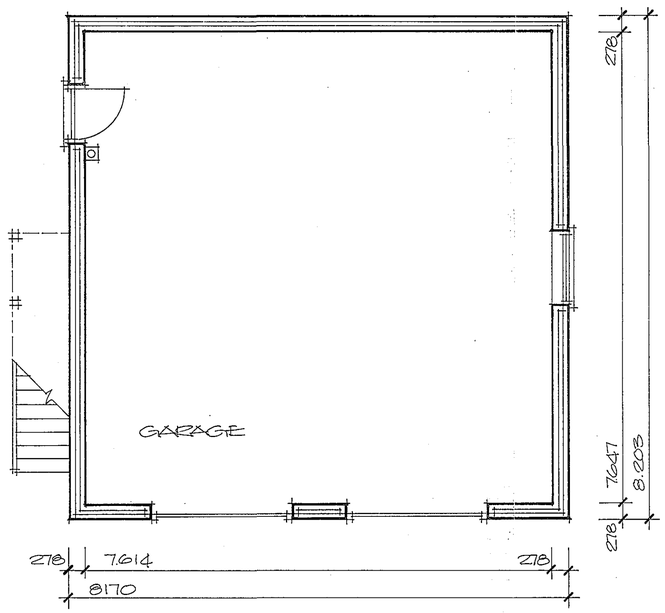

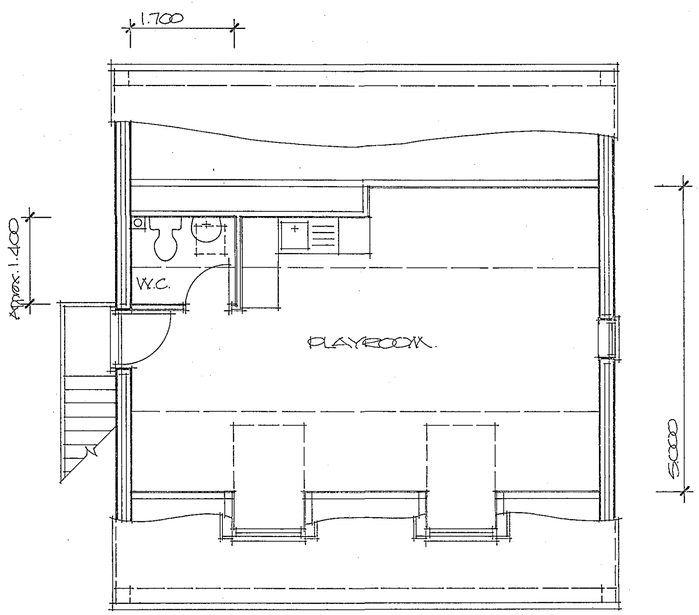

SHDC
Planning & Development
05 OCT 2005
Ref: 1362/05

DETERMINED PLAN

Project
PROPOSED HOUSE AND GARAGE
BARBER'S DROVE,
CROWLAND.

ALAN HORNSBY
ARCHITECTURAL SERVICES
'Little Acre'
Peak Hill, Cowbit,
Spalding, Lincs. PE12 6AW
Tel. Holbeach (01406) 380591

Client
MR & MRS M. BLACKBIRD

Scale 1:50/1:100
Date Sept 05

Drg. no.
05/48/02

Summit DS(UK) 0096