
Do not scale from this drawing.

All site dimensions to be checked before work commences.




FRONT ELEVATION

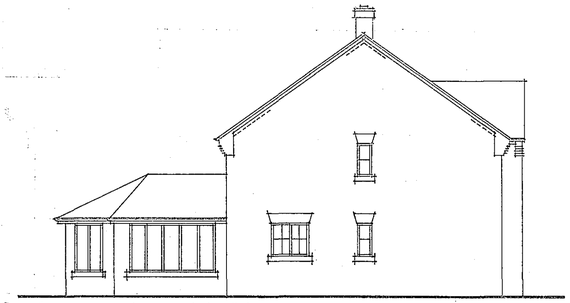

SIDE ELEVATION



REAR ELEVATION

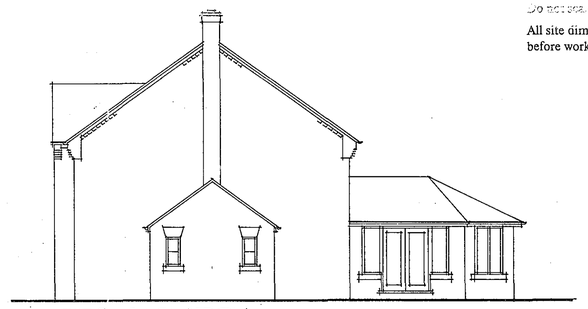


SIDE ELEVATION


Finishes:

Roof: Sandtoft Calderdale slate colour grey.

Walls: Old Welwyn Red multi facing bricks.
Artificial stone cills and splayed arches.

Windows and external doors:
Upvc, colour to be decided.

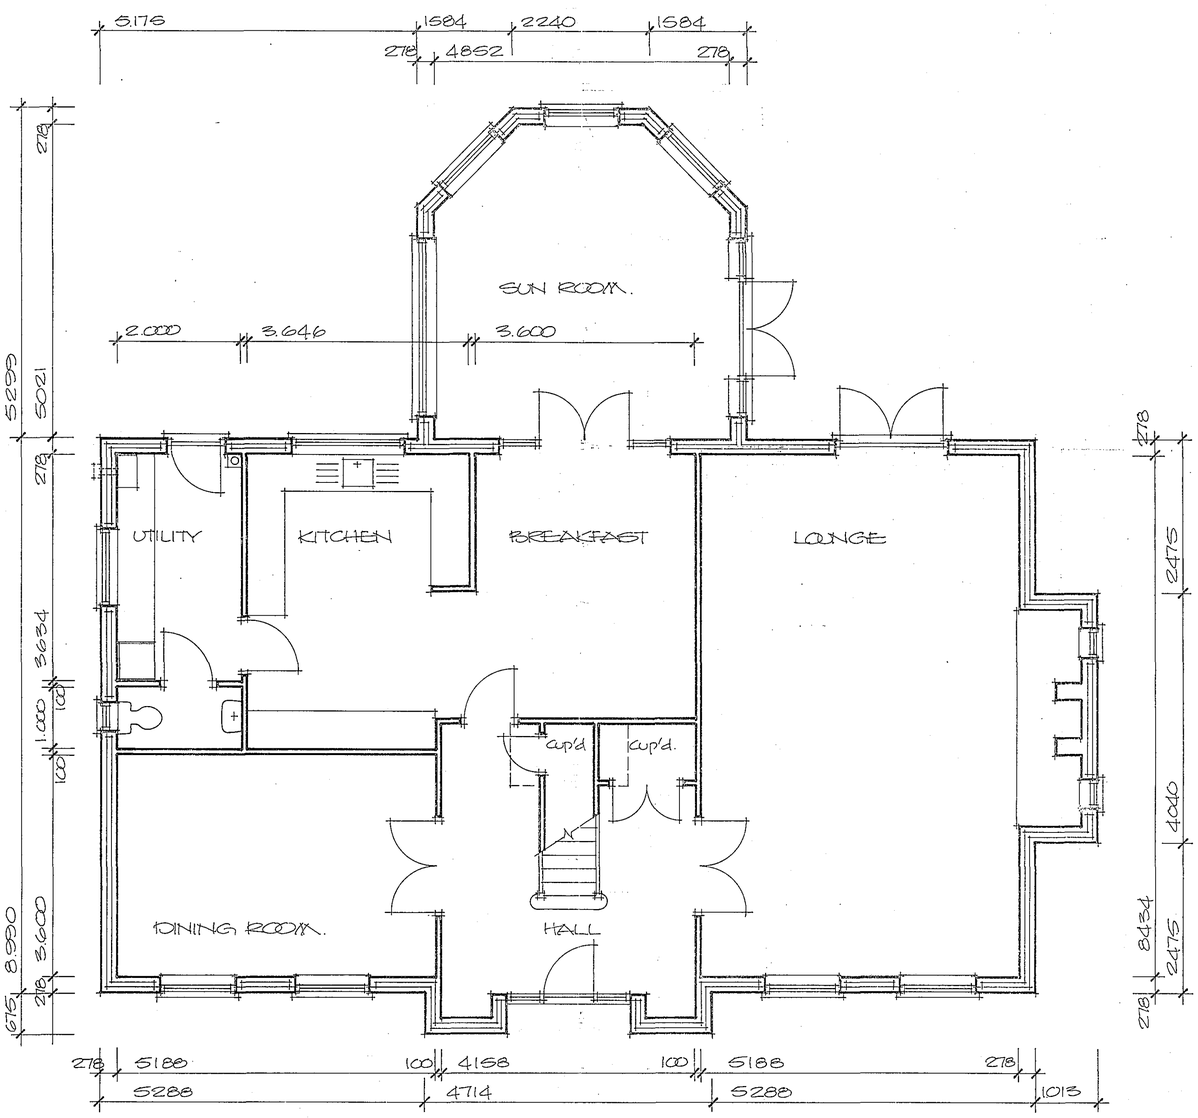

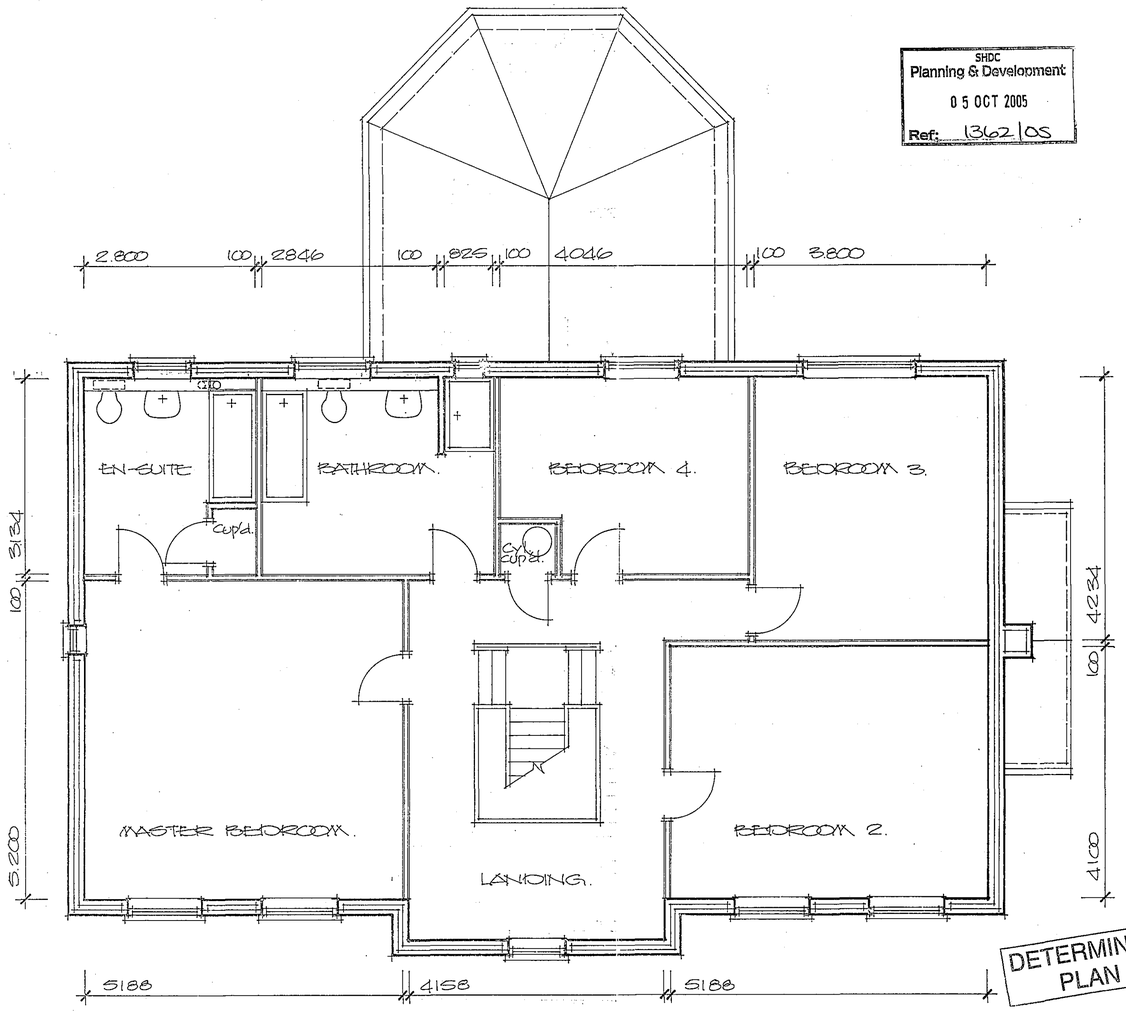

SHDC
Planning & Development
05 OCT 2005
Ref: 1362/05

DETERMINED PLAN

Project
PROPOSED HOUSE AND GARAGE
BARBER'S DROVE,
CROWLAND.

ALAN HORNSBY
ARCHITECTURAL SERVICES
'Little Acre'
Peak Hill, Cowbit,
Spalding, Lincs. PE12 6AW
Tel. Holbeach (01406) 380591

Client
MR & MRS M. BLACKBIRD

Scale 1:50/1:100
Date Sept. 05

Drg. no. 05/40/01

Summit DS(UK) 0096