



GROUND FLOOR PLAN (indicative only)

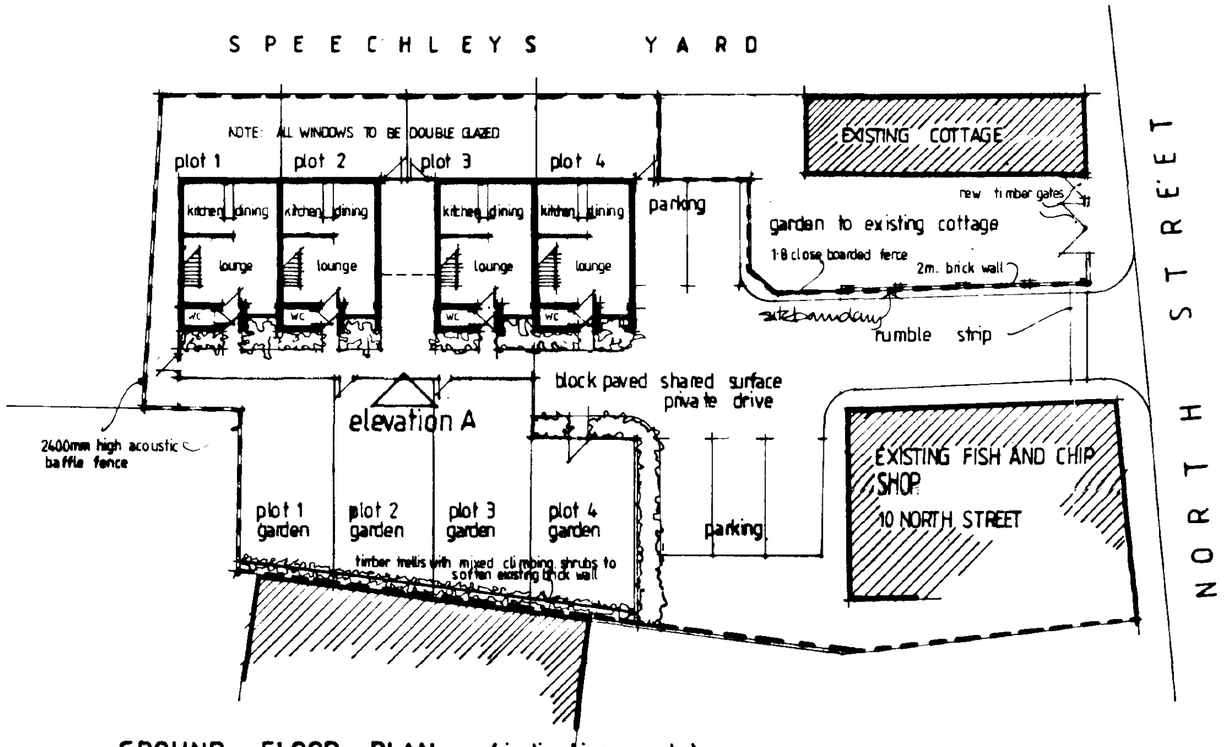

FIRST FLOOR PLAN (indicative only)

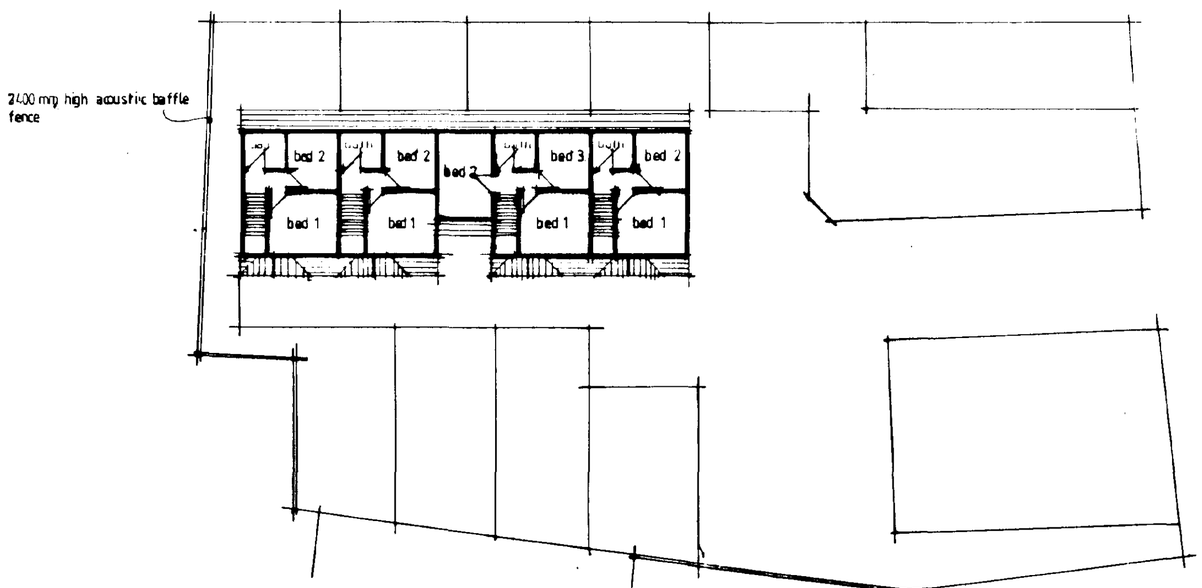

LOCATION PLAN 1:2500



A - Site boundary amended 28/11/00

ELEVATION A (indicative only)

Superseded
Retain

AMENDED PLAN
Ref.

Ref. 13630

SOUTH HOLLAND DC
PLANNING
30 NOV 2000

TREVOR A CLAYBURN
CHARTERED ARCHITECT
14 OLD FENDIKE ROAD
WESTON HILLS
SPALDING
LINCOLNSHIRE PE12 6DD


Project:

PROPOSED COTTAGES AT REEDS YARD
CROWLAND.


Drawing:

OUTLINE PLANNING APPLICATION DRAWING
(SCHEME SHOWN IS INDICATIVE ONLY)


Date: 12 Nov 00	Proj No: 00/065/PA	
Scale: 1:200 / 2500	Drg. No: 001	Rev: A

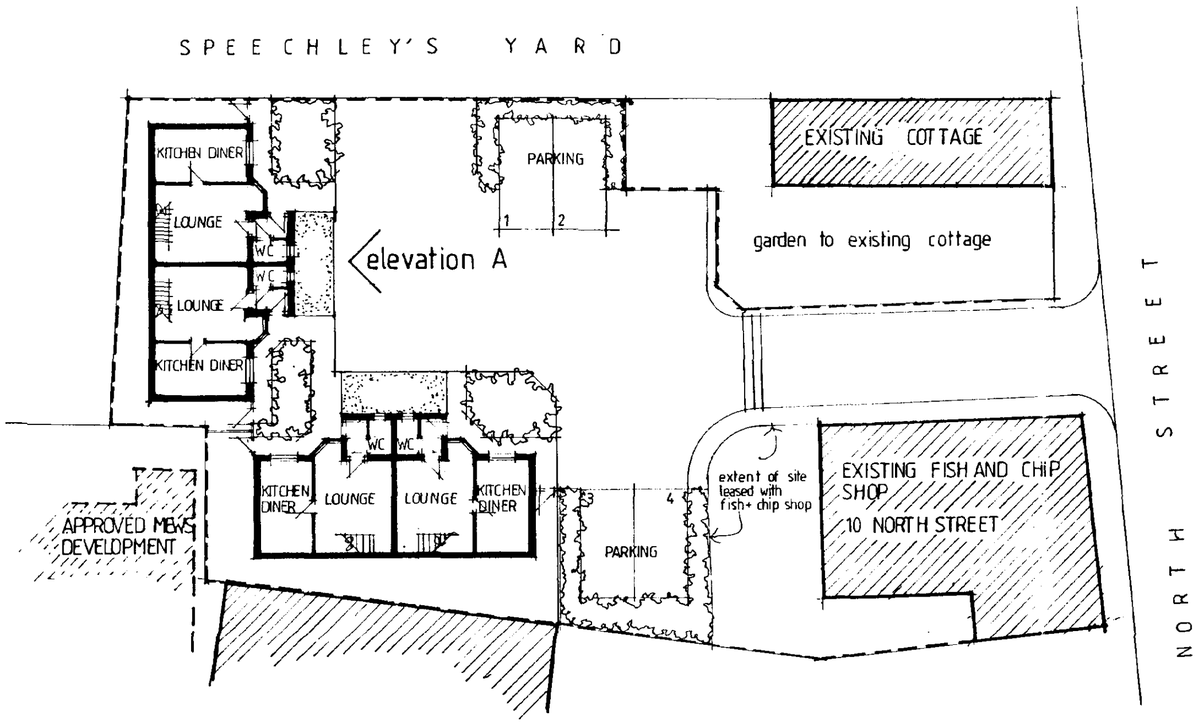

GROUND FLOOR PLAN - indicative only

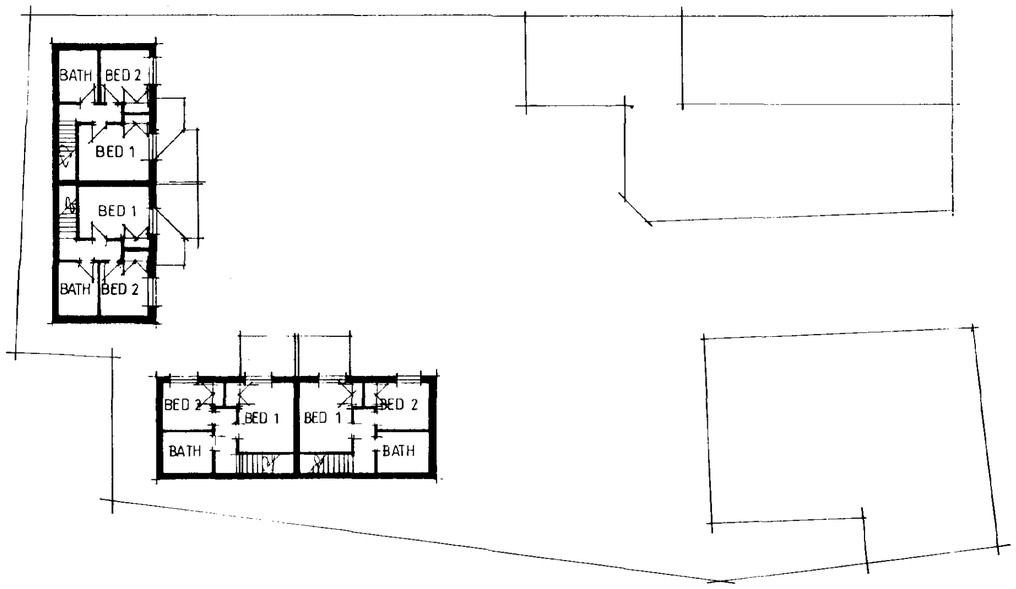

FIRST FLOOR PLAN - indicative only

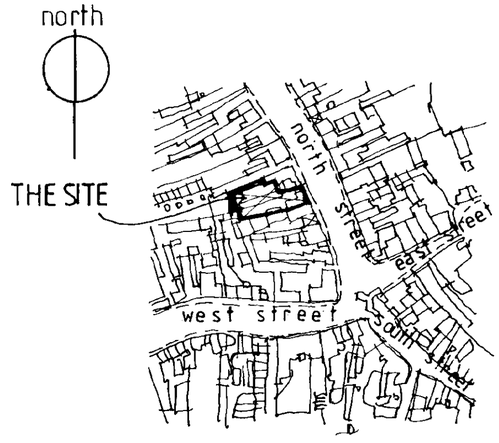

LOCATION PLAN 1:2500



ELEVATION A (indicative only)


...ED DC
HOUSING & PLANNING
Ref: 1363/00

TREVOR A CLAY R.I.B.A.
CHARTERED ARCHITECT
14 OLD FENDIKE ROAD
WESTON HILLS
SPALDING
LINCOLNSHIRE PE12 6DD


Project:
PROPOSED COTTAGES AT REEDS YARD
CROWLAND.

Drawing:
OUTLINE PLANNING APPLICATION DRAWING
SCHEME 2
(SCHEME SHOWN IS INDICATIVE ONLY)

Date: 07 March 01	Proj No: 00/065/PA	
Scale: 1:200 / 2500	Drg. No: 002	Rev:

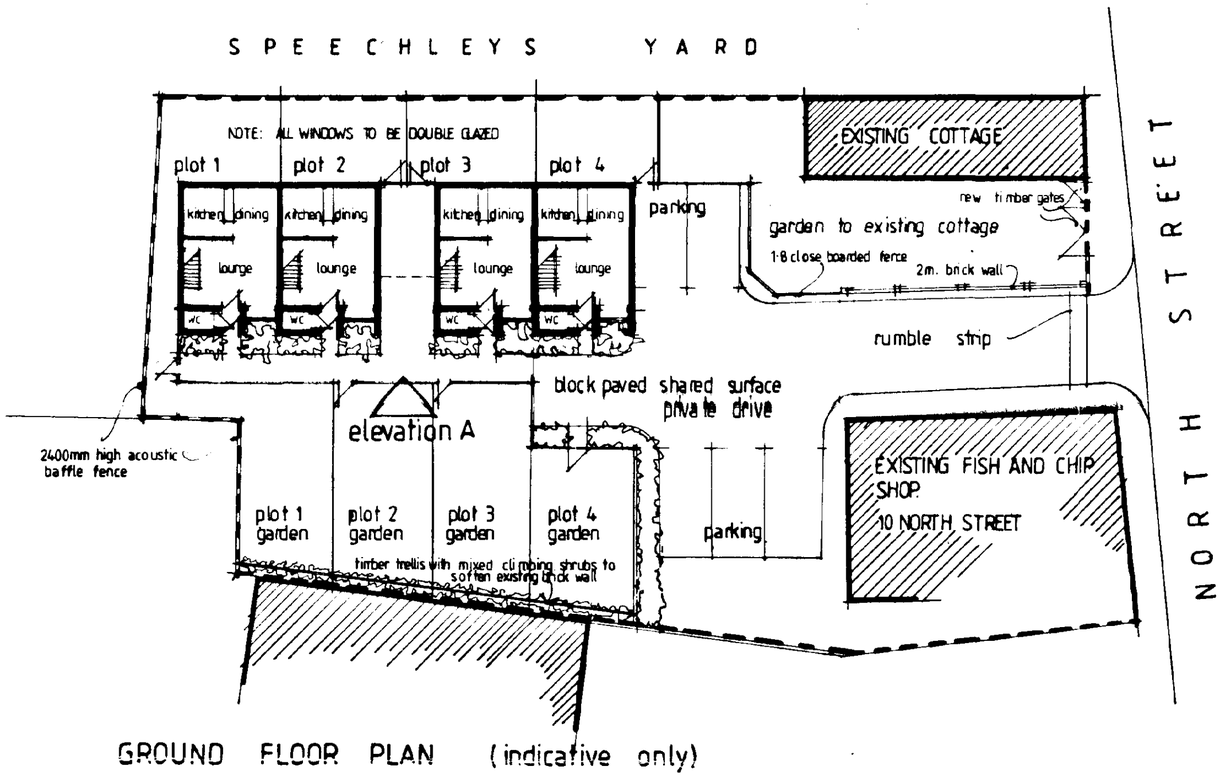

GROUND FLOOR PLAN (indicative only)

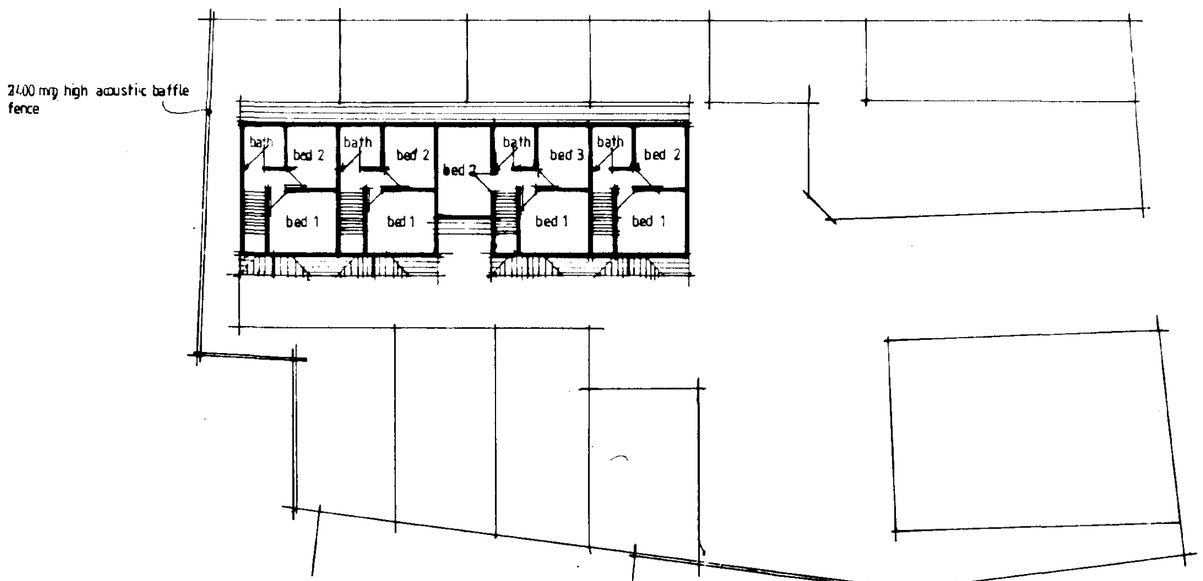

FIRST FLOOR PLAN (indicative only)



LOCATION PLAN 1:2500



ELEVATION A (indicative only)

SOUTH HOLLAND DC
HOUSING & PLANNING
17 NOV 2000
Ref: 1363/00

TREVOR A CLAY R.I.B.A.
CHARTERED ARCHITECT
14 OLD FENDIKE ROAD
WESTON HILLS
SPALDING
LINCOLNSHIRE PE12 6DD

Project:
PROPOSED COTTAGES AT REEDS YARD CROWLAND.

Drawing:
OUTLINE PLANNING APPLICATION DRAWING (SCHEME SHOWN IS INDICATIVE ONLY)

Date: 12 Nov 00	Proj No: 00/065/PA	
Scale: 1:200 / 2500	Drg. No: 001	Rev: