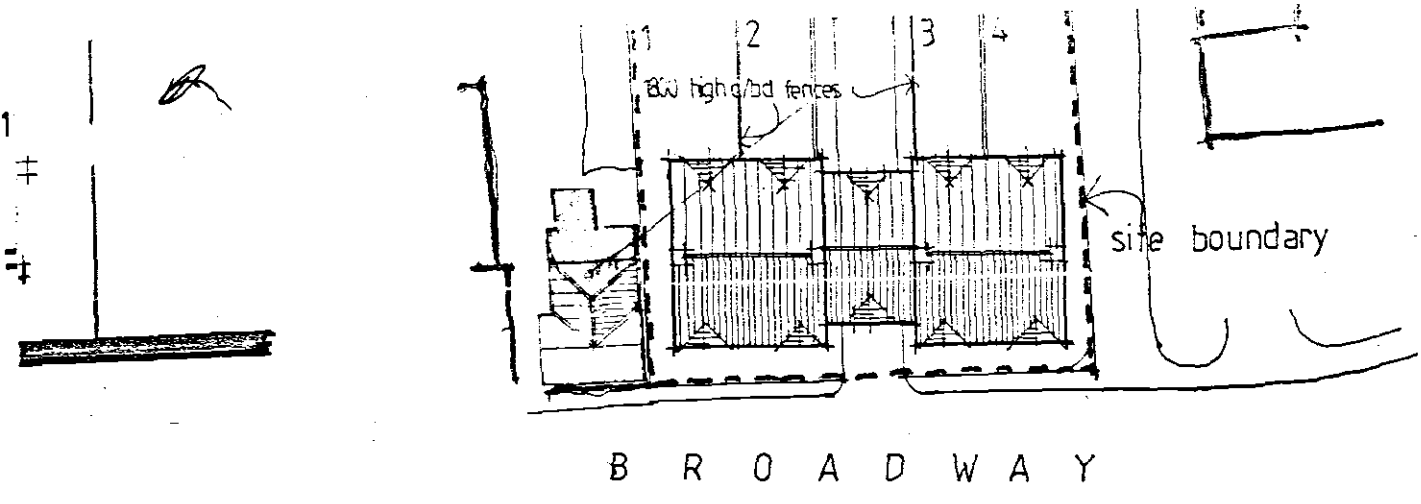


SITE PLAN 1:500

Revision A - 13 Oct 04 • Second floor removed • eave level reduced. Roof pitch reduced.

DETERMINED PLAN

SHDC
Planning & Development
18 OCT 2004
Ref: 1395/04

TREVOR A CLAY R.I.B.A.
CHARTERED ARCHITECT
14 OLD FENDIKE ROAD
WESTON HILLS
SPALDING
LINCOLNSHIRE PE12 6DD

Project:
PROPOSED RESIDENTIAL DEVELOPMENT AT SITE ADJACENT TO 55 BROADWAY, CROWLAND, FOR MR P LEO

Drawing:
PLANNING APPLICATION DRAWING

Date: 29 January 04	Proj No: 00/064/PA	
Scale: 1:100/500/2500	Drg. No: 002	Rev: A

