

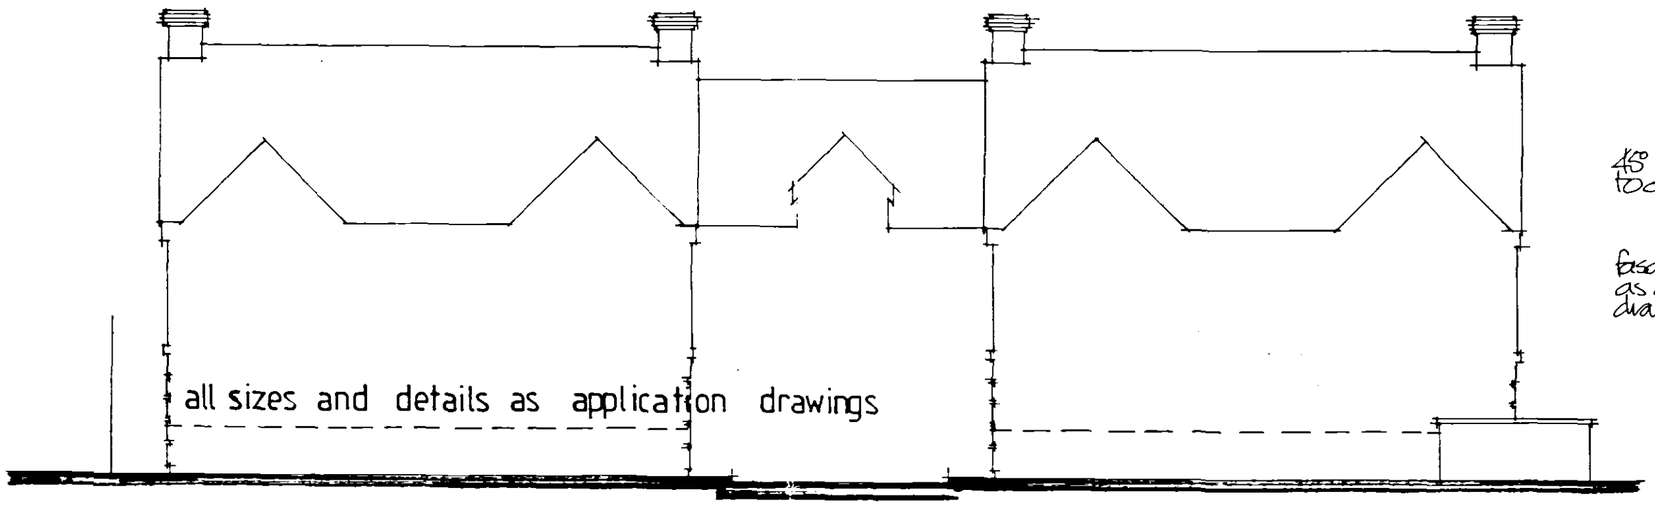



FRONT ELEVATION

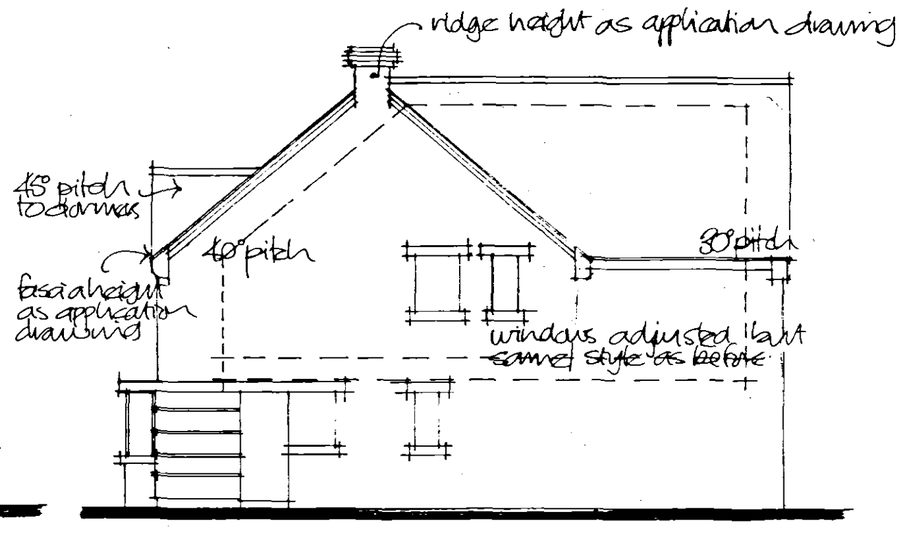


SIDE ELEVATION

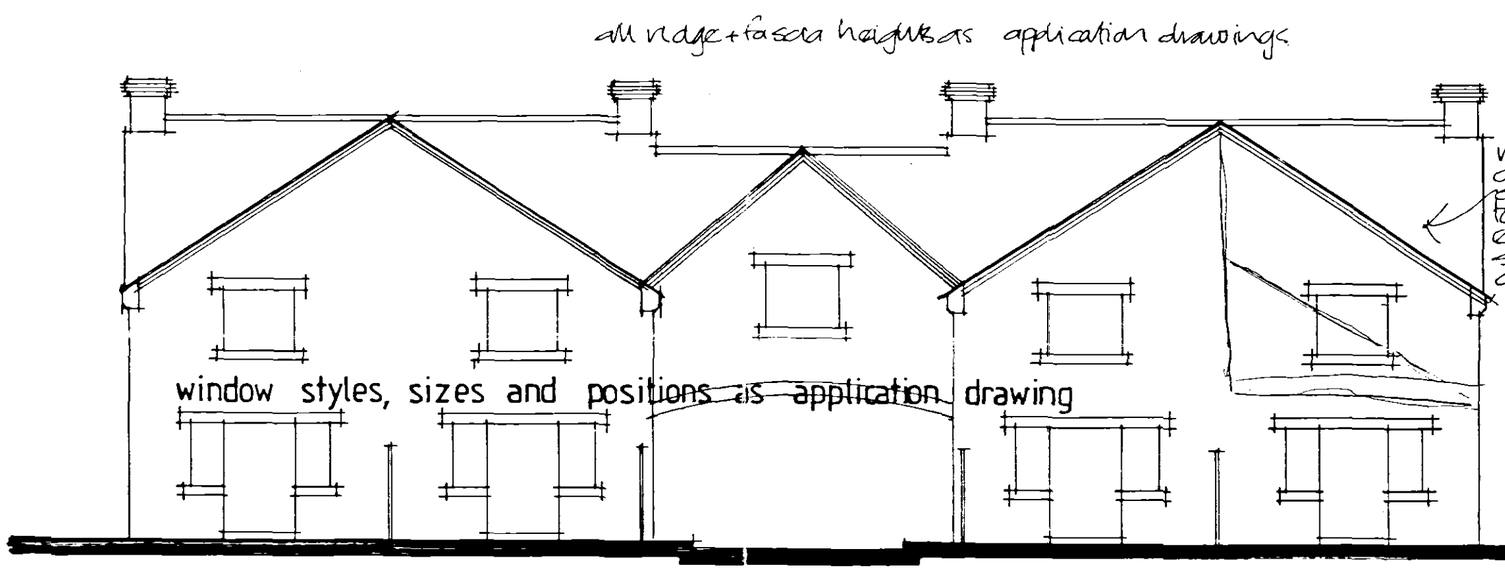


REAR ELEVATION

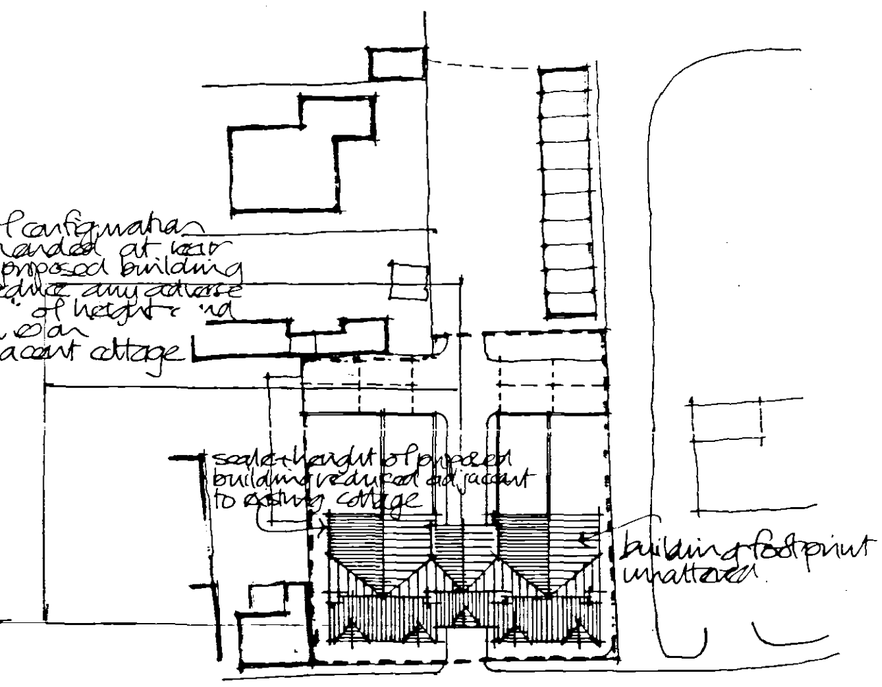

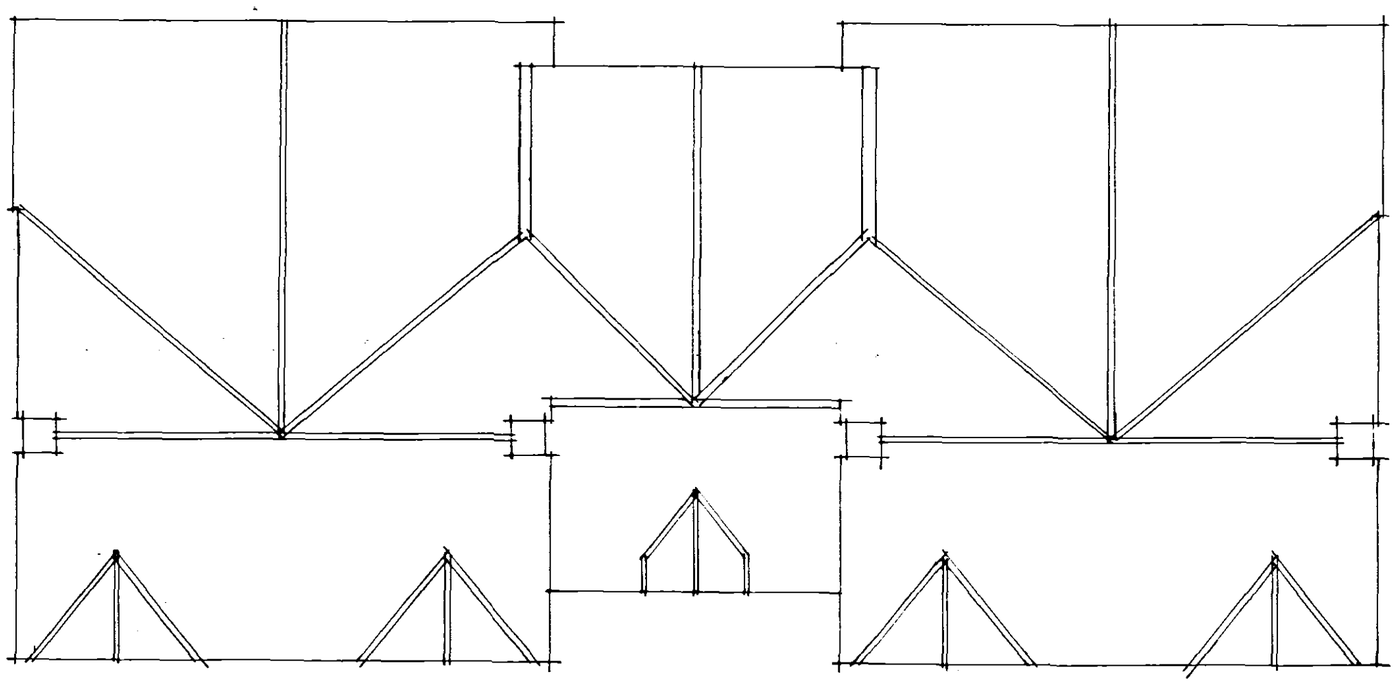

ROOF PLAN

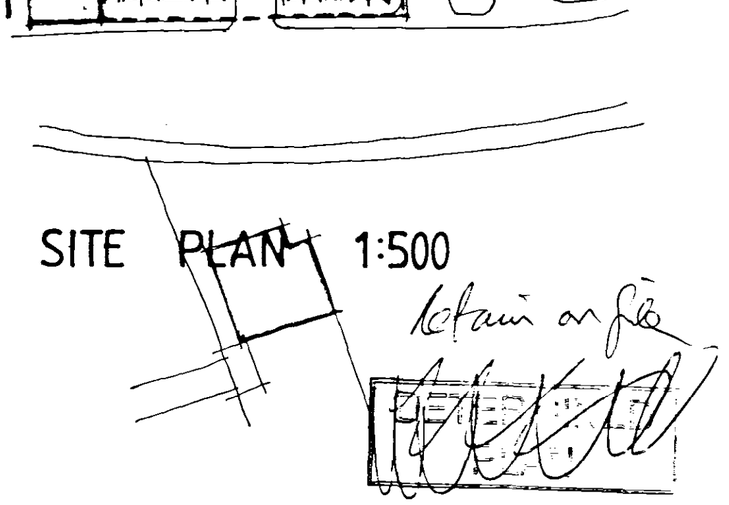

TREVOR A CLAY R.I.B.A.
CHARTERED ARCHITECT
14 OLD FENDIKE ROAD
WESTON HILLS
SPALDING
LINCOLNSHIRE PE12 6DD

Project:
PROPOSED RESIDENTIAL DEVELOPMENT AT SITE ADJACENT TO 55 BROADWAY, CROWLAND, FOR MR P LEO

Drawing:
SUGGESTED ALTERATIONS TO PROPOSALS

Date: 09 January 04	Proj No: 00/064/PA	
Scale: 1:100/500	Drg. No: 005	Rev: