

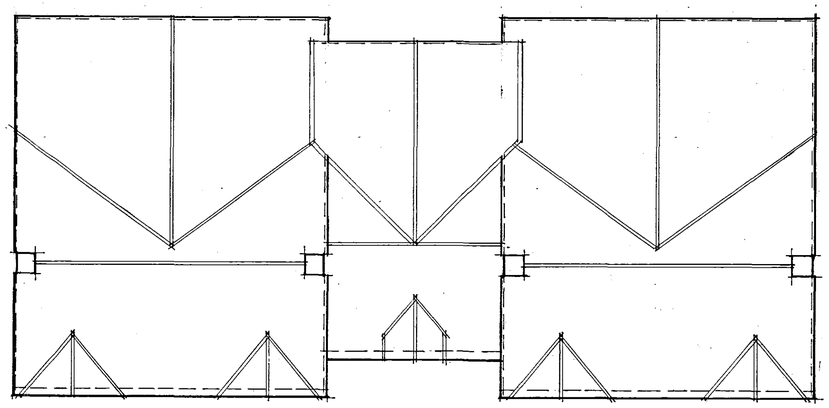


ROOF PLAN

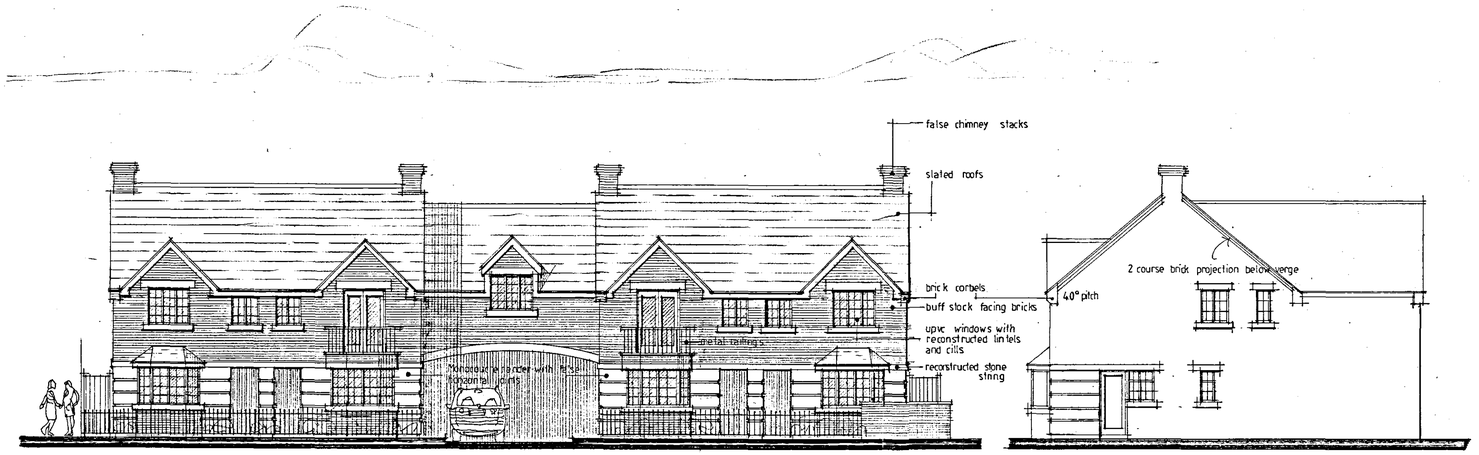


FRONT ELEVATION


SIDE ELEVATION

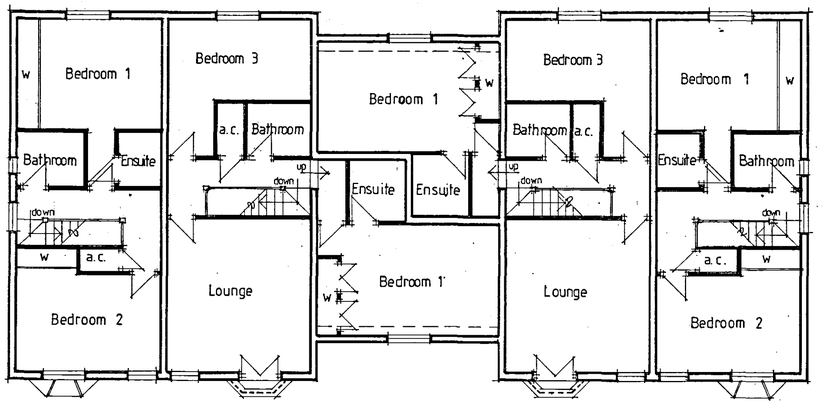


FIRST FLOOR PLAN

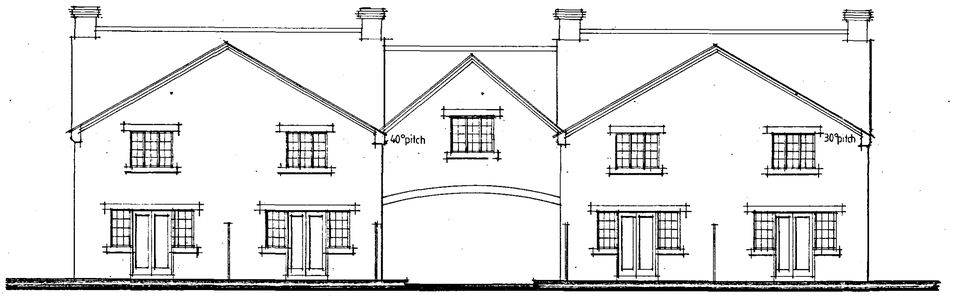


REAR ELEVATION

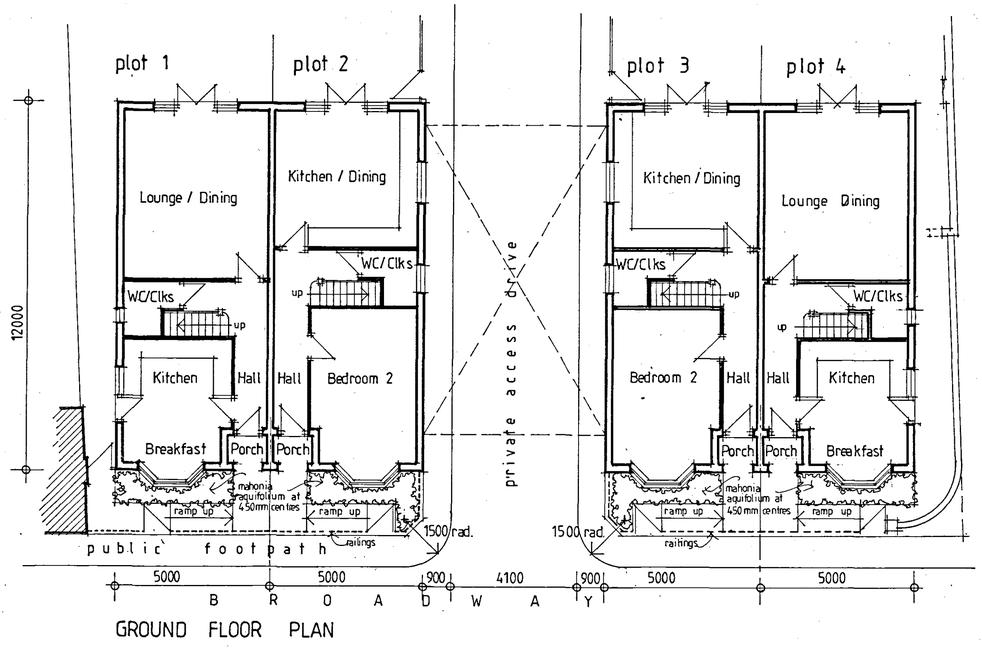

GROUND FLOOR PLAN

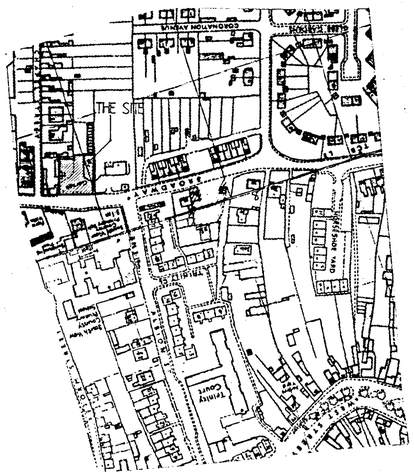

LOCATION PLAN 1:2500

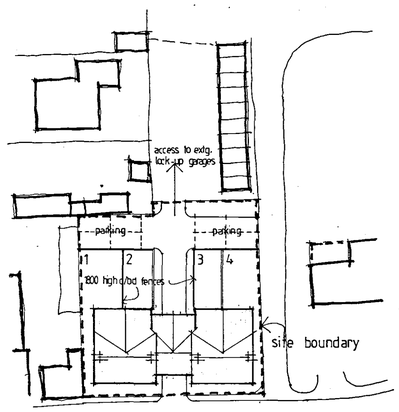

B R O A D W A Y

SITE PLAN 1:500

NORTH

AMENDED PLAN
Ref. 9\

Planning Department
28 APR 2005
1395/04

Revision A - Roof • Second floor removed • eaves level reduced. Roof pitch reduced.
Rev B - 27/APR/05 • Roof configuration changed.

DETERMINED PLAN

TREVOR A CLAY R.I.B.A.
CHARTERED ARCHITECT
14 OLD FENDIKE ROAD
WESTON HILLS
SPALDING
LINCOLNSHIRE PE12 6DD

Project:
PROPOSED RESIDENTIAL DEVELOPMENT AT SITE ADJACENT TO 55 BROADWAY, CROWLAND, FOR MR P LEO

Drawing:
PLANNING APPLICATION DRAWING

Date: 29 January 04	Proj No: 00/064/PA
Scale: 1:100/500/2500	Drg. No: 002 Rev: B