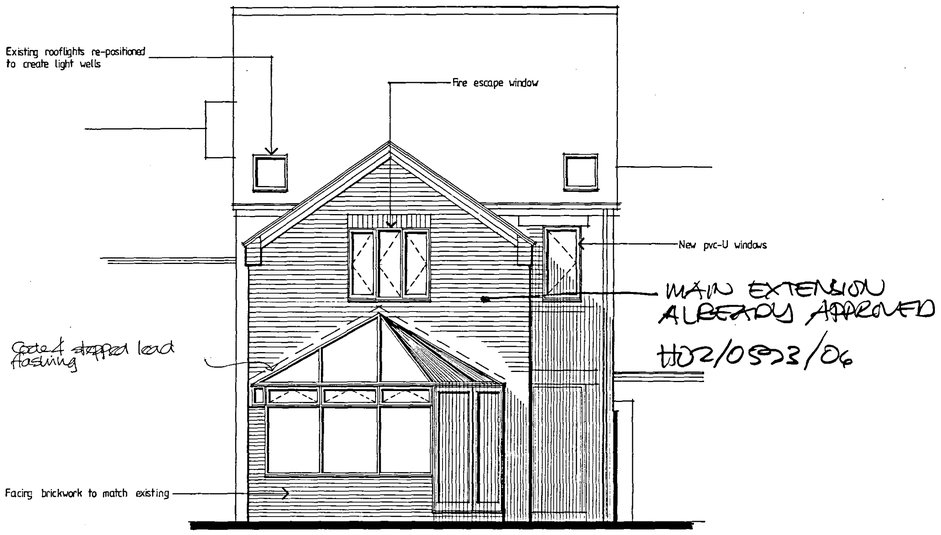
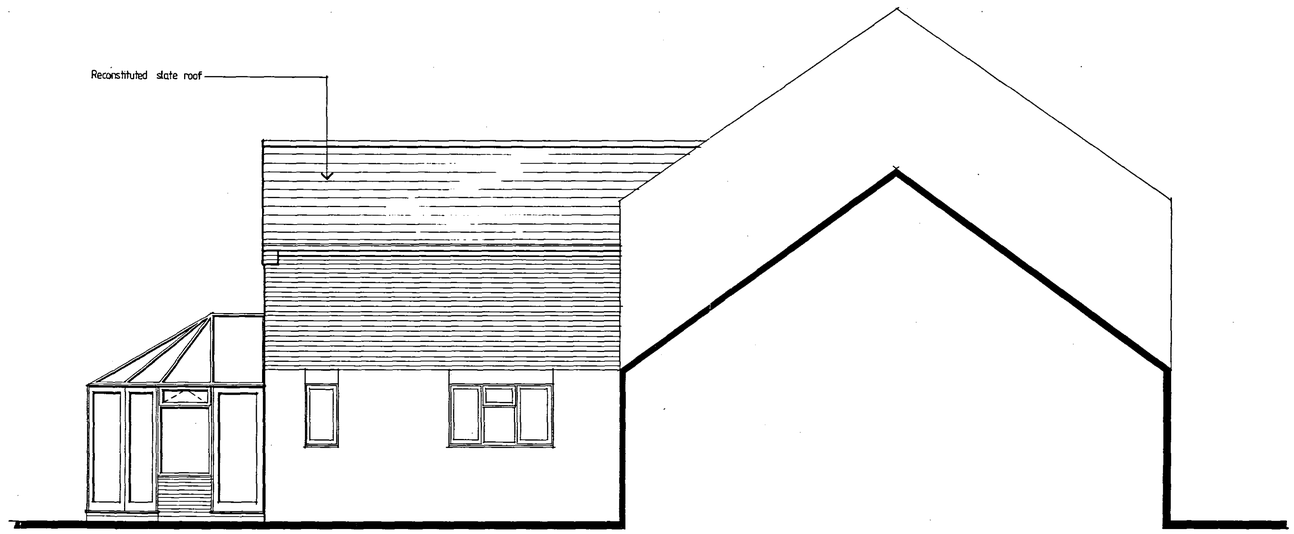
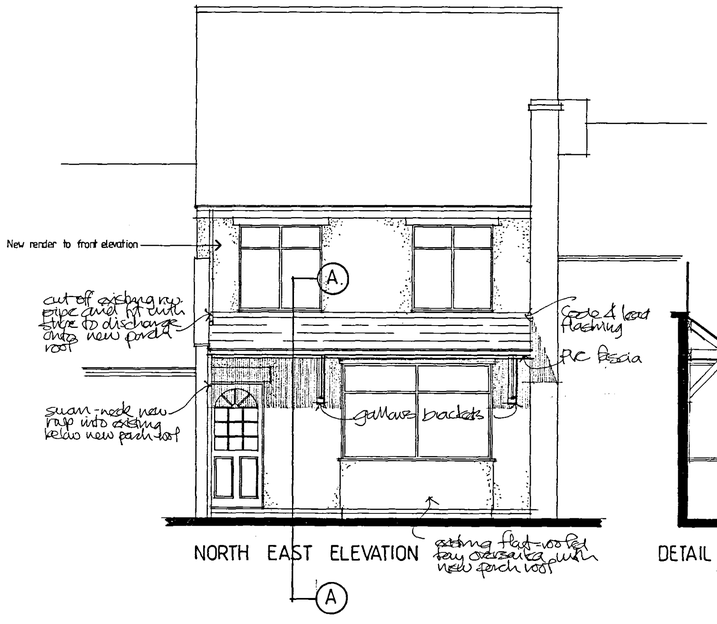


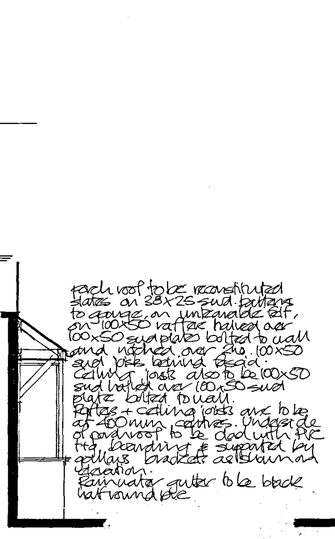

SOUTH WEST ELEVATION



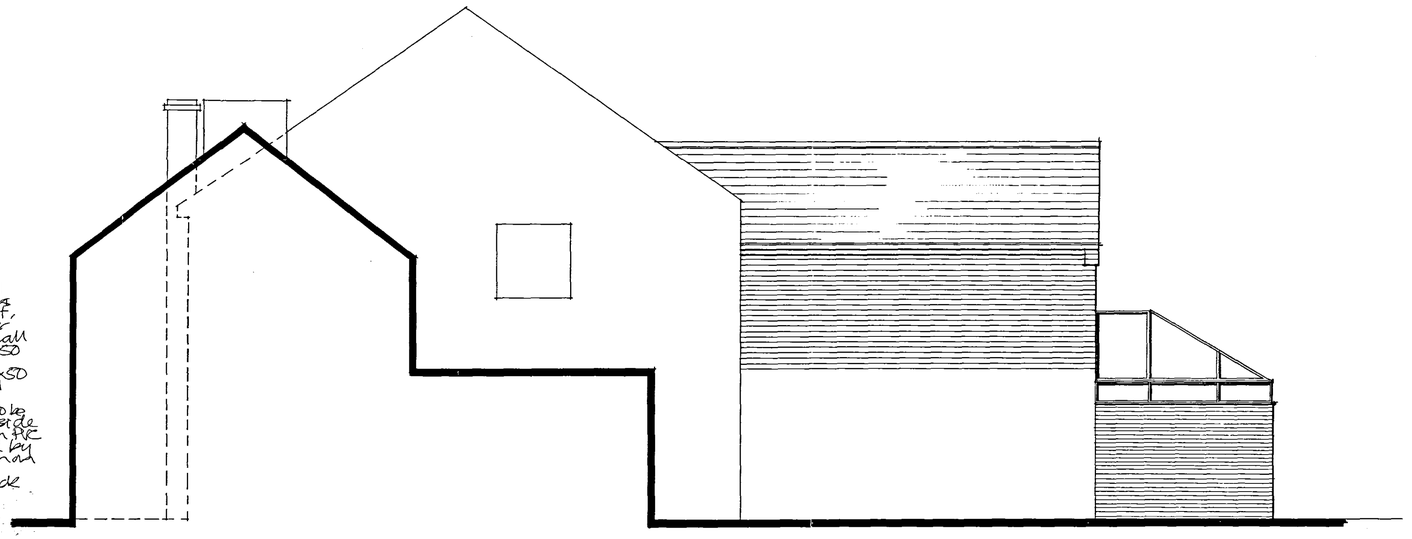

NORTH WEST ELEVATION




NORTH EAST ELEVATION




DETAIL AA



SOUTH EAST ELEVATION

SHDC
PLANNING & DEVELOPMENT
- 5 OCT 2006
Ref. 1395/06

Trevor A Clay RIBA Ltd
Chartered Architects
14 Old Fendike Road
Weston Hills
SPALDING
Lincolnshire PE12 6DD
Tel/Fax: 01406 380027 Mob: 07778 597975 Email: trevorclay@btscali.co.uk

project:
PROPOSED ALTERATIONS AND EXTENSIONS TO 41 SOUTH STREET, CROWLAND FOR FOR MR G COLEY

drawing:
ELEVATIONS

DETERMINED PLAN

date: 17 August 06 proj. no: 06/178/PA
scale: 1:50 drg. no: 004 rev: A

A Fire escape window note added. 15/09/06