

Do not scale off this drawing


All site dimensions to be checked before work commences.

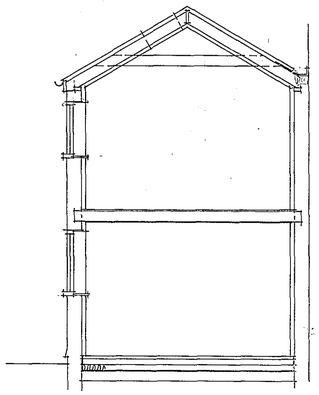


SECTION

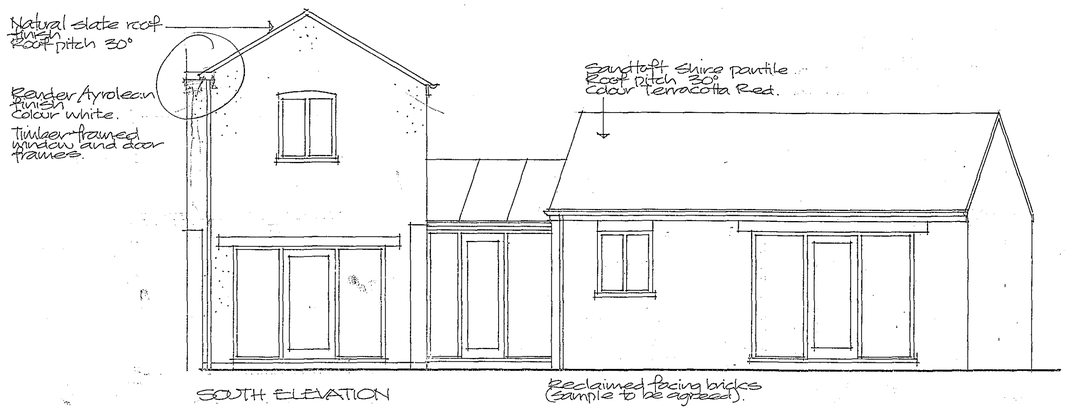


SOUTH ELEVATION

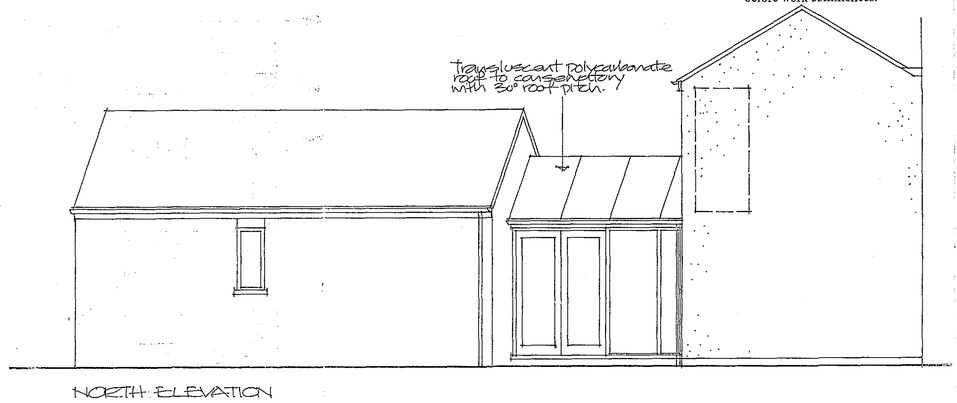


NORTH ELEVATION

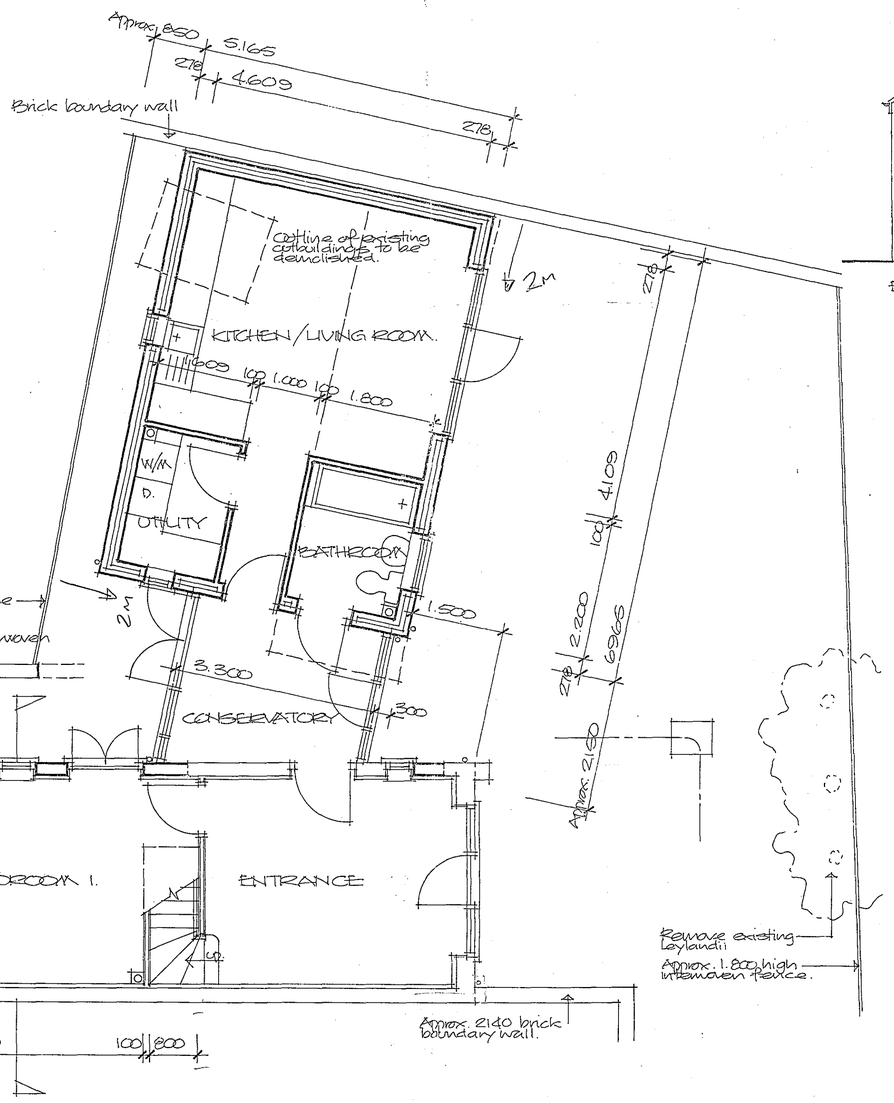

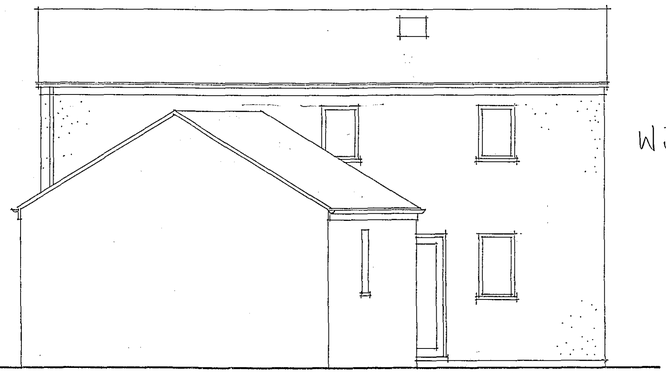

EAST ELEVATION

Window design

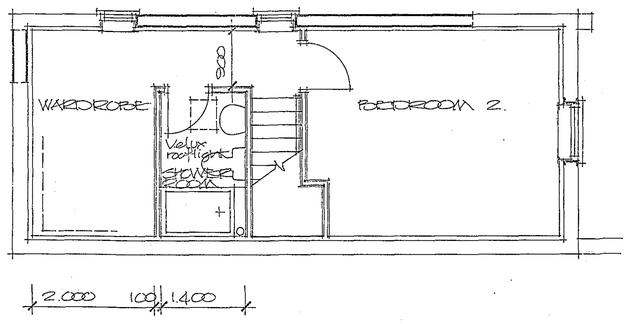

SUPERSEDED

SHDC Planning & Development
20 OCT 2005
Ref: 1433/05

Project
PROPOSED CONVERSION OF FORMER POST OFFICE SORTING OFFICE TO DWELLING REFORM STREET, CROWLAND.

ALAN HORNSBY
ARCHITECTURAL SERVICES
'Little Acre'
Peak Hill, Cowbit,
Spalding, Lincs. PE12 6AW
Tel. Holbeach (01406) 380591

Client
MRS. J. HUNTER

Scale 1:50
Date Oct 05

Drg. no.
05/57/01

Summit DS(UK) 0096