
Do not scale off this drawing

All site dimensions to be checked before work commences.

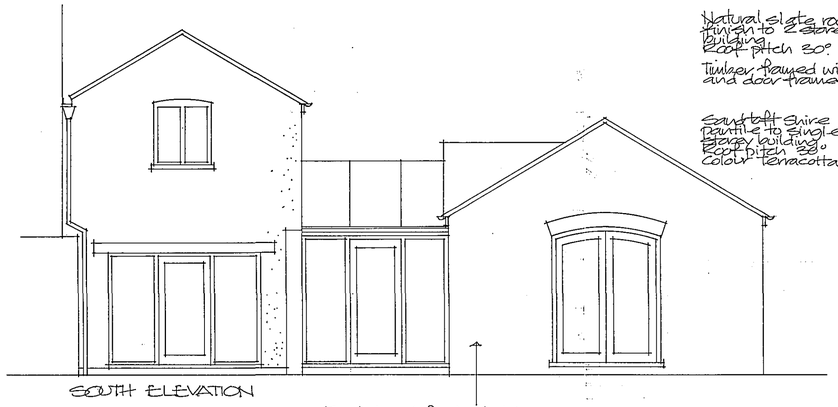


SOUTH ELEVATION


Natural slate roof finish to 2 storey building. Roof pitch 30°

Timber framed window and door frames.

Sandtoft Shire plantile to single storey building. Roof pitch 22°. Colour terracotta red.

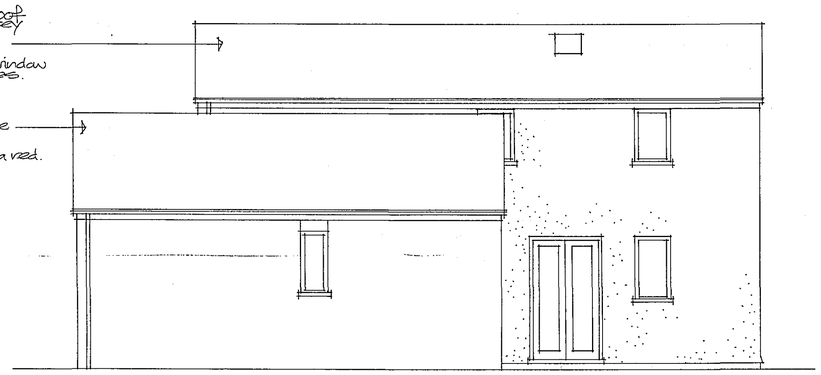

EAST ELEVATION

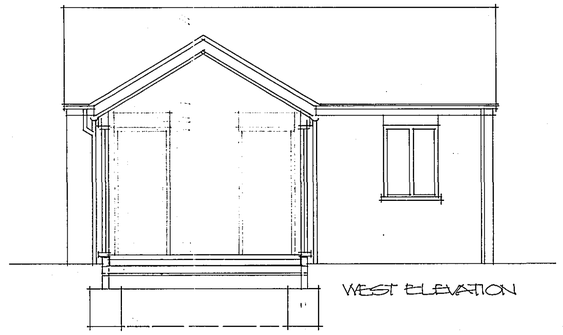


WEST ELEVATION

Reclaimed facing bricks to new single storey building. Sample to be agreed.


Render Anglean finish. Colour white

Translucent polycarbonate roof to conservatory Roof pitch 30°

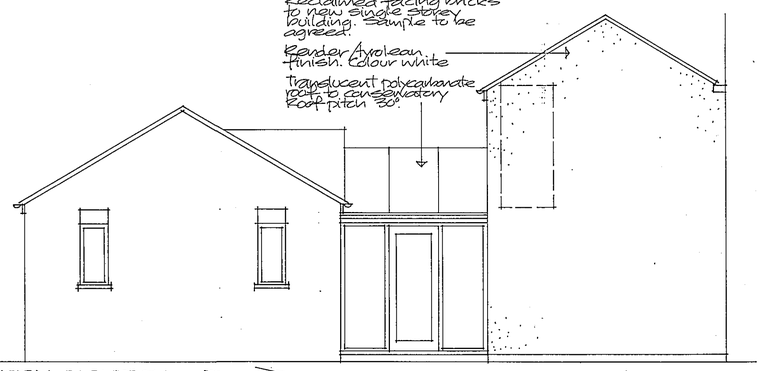



NORTH ELEVATION

Make good existing wall of adjoining property where exposed by removal of flat roof structure.

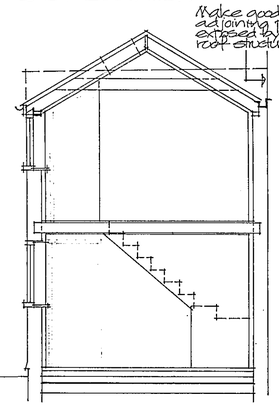

SECTION

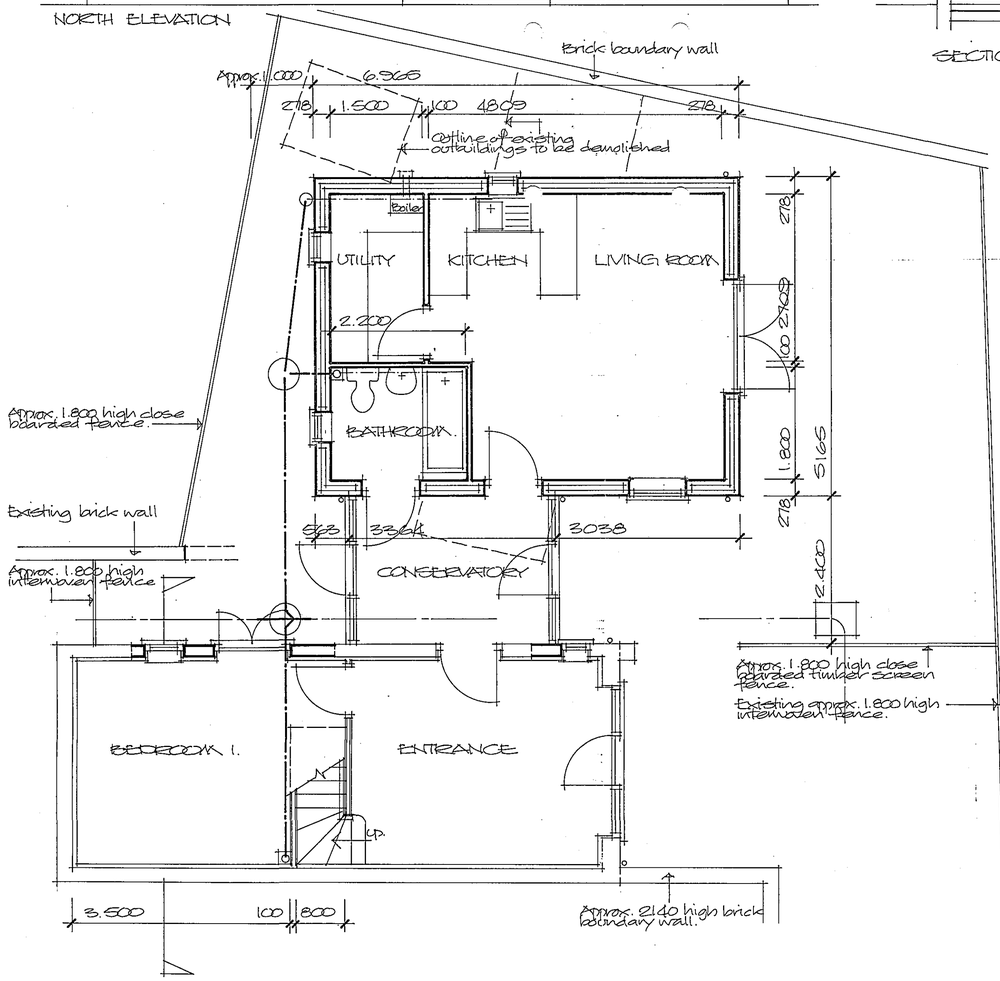

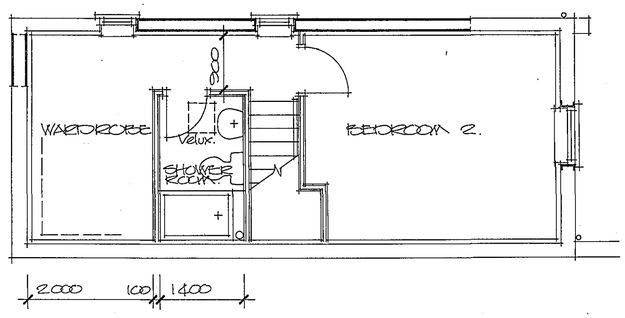

AMENDED PLAN
Ref. A1

SHDC
Planning & Development
22 FEB 2006
Ref: 1433/05

Project
PROPOSED CONVERSION OF FORMER POST OFFICE SORTING OFFICE TO DWELLING REFORM STREET, CROWLAND.

ALAN HORNSBY
ARCHITECTURAL SERVICES
'Little Acre'
Peak Hill, Cowbit,
Spalding, Lincs. PE12 6AW
Tel. Holbeach (01406) 380591

Client
MRS J. HUNTER

Scale 1:50
Date Feb. 06

Drg. no.
05/57/05

Summit DS(UK) 0096