

Do not scale off this drawing.


All site dimensions to be checked before work commences.

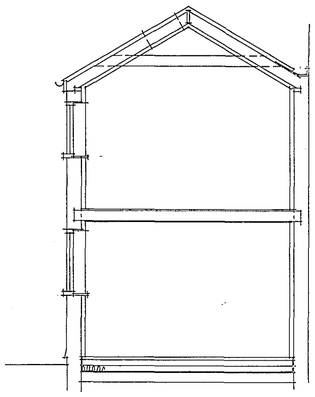


SECTION

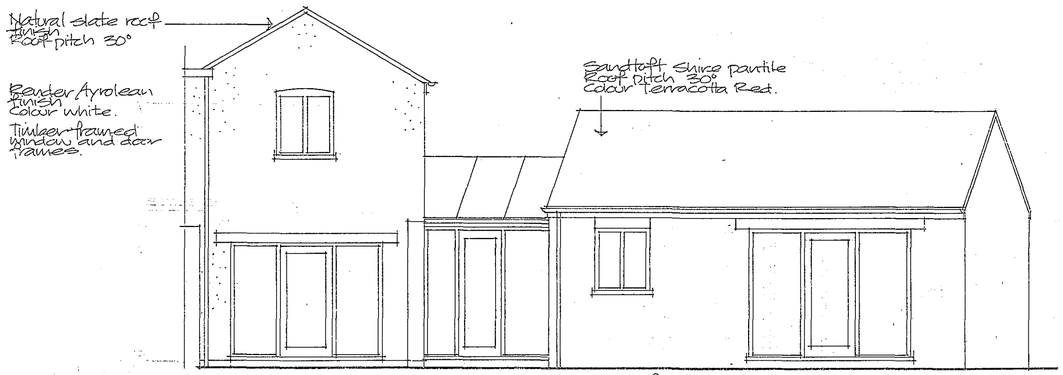


SOUTH ELEVATION

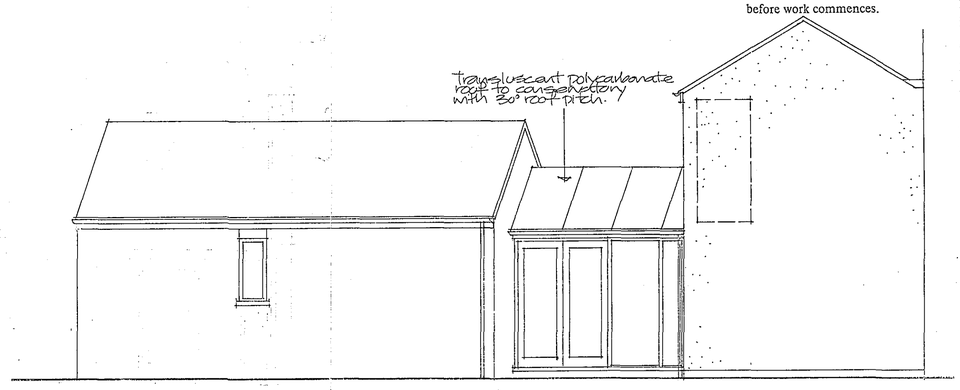


NORTH ELEVATION

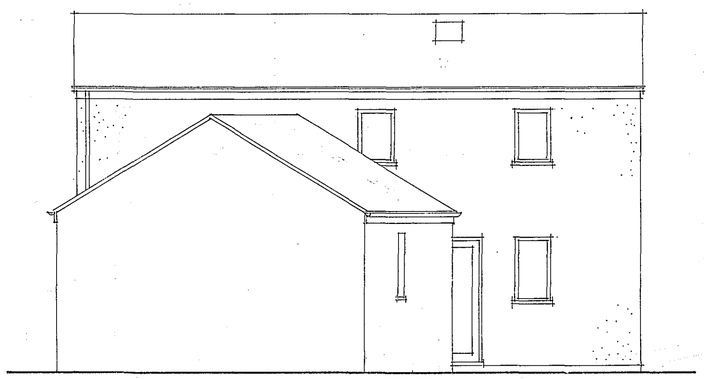

EAST ELEVATION

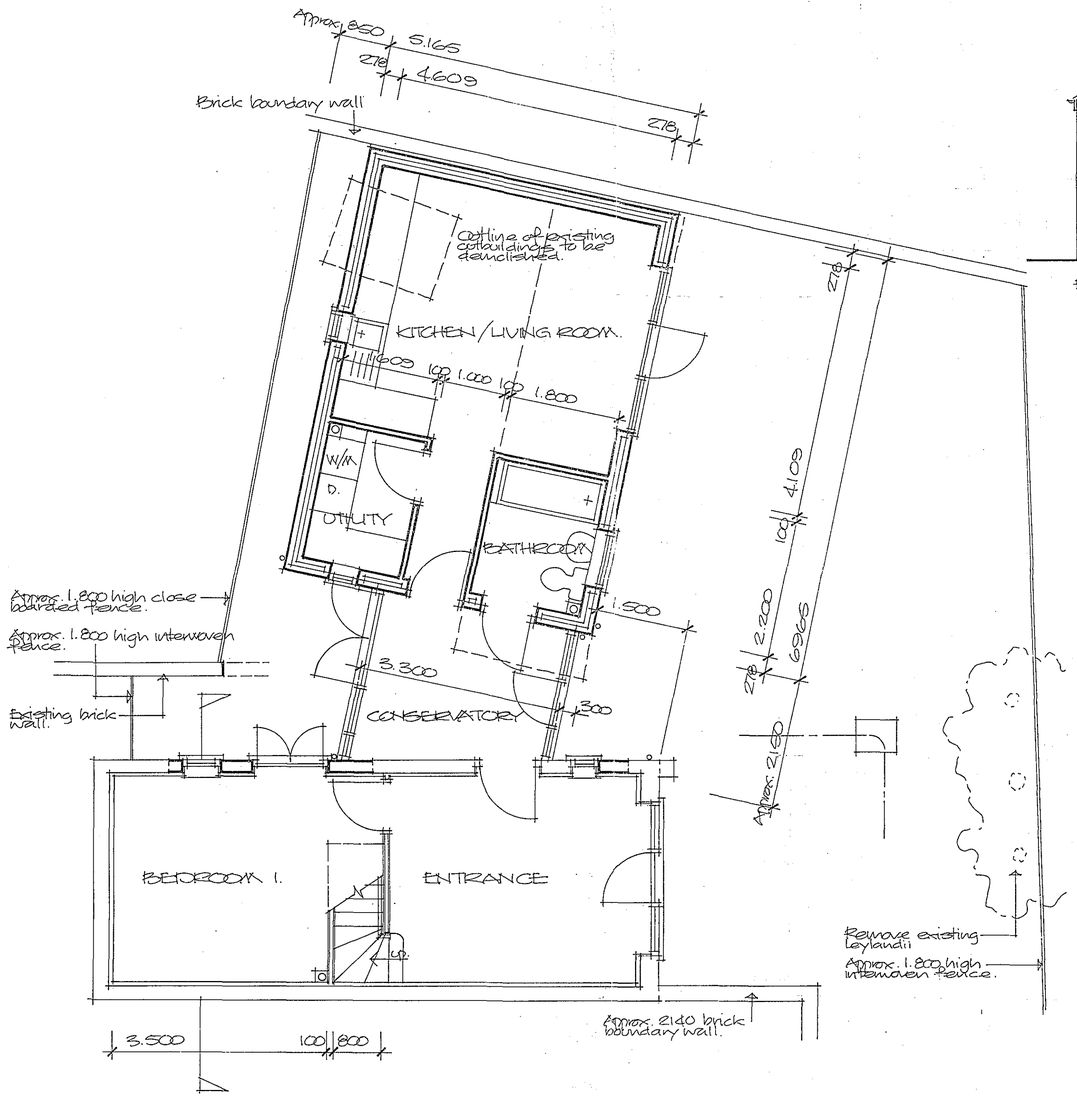

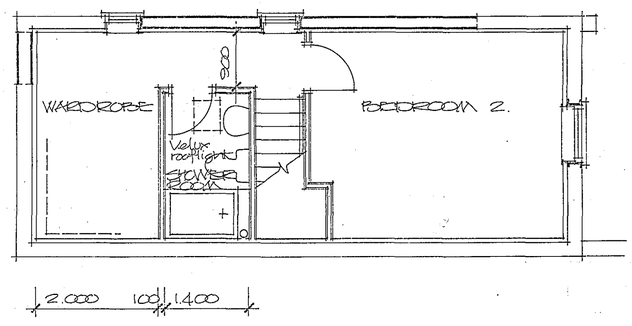

SHDC
Planning & Development
20 OCT 2005
Ref: 1433/05

Project

PROPOSED CONVERSION OF FORMER POST OFFICE SORTING OFFICE TO DWELLING REFORM STREET, CROWLAND.

ALAN HORNSBY
ARCHITECTURAL SERVICES
'Little Acre'
Peak Hill, Cowbit,
Spalding, Lincs. PE12 6AW
Tel. Holbeach (01406) 380591

Client

MRS. J. HUNTER

Scale 1:50

Date Oct 05

Drg. no. 05/57/01

Surtrmd DS(UK) 0096