

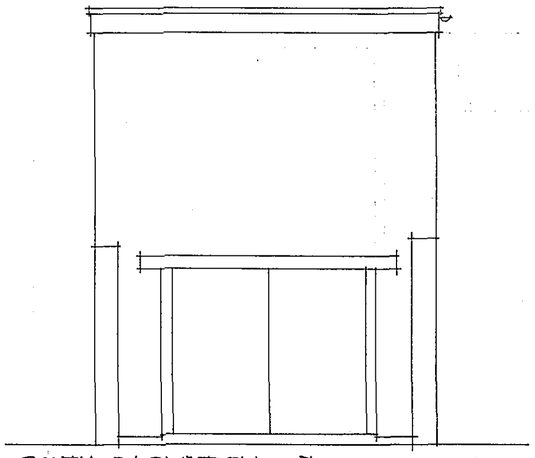



SOUTH ELEVATION

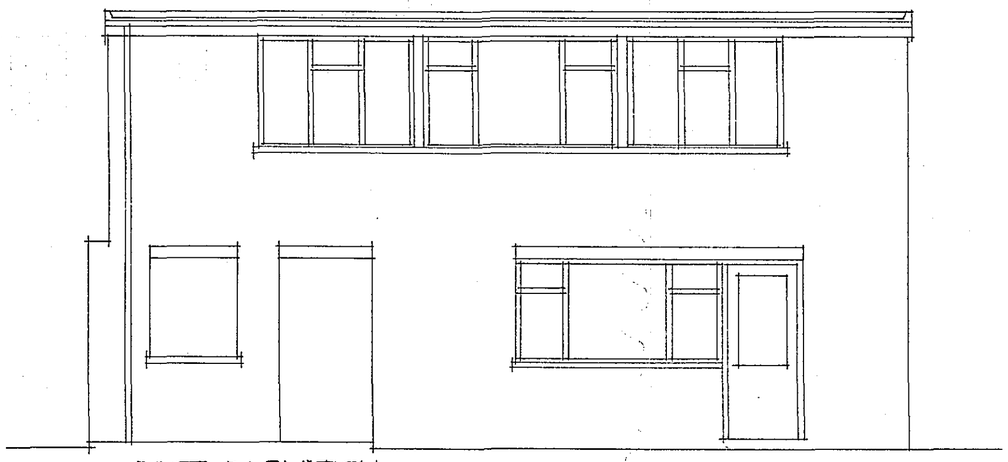


EAST ELEVATION

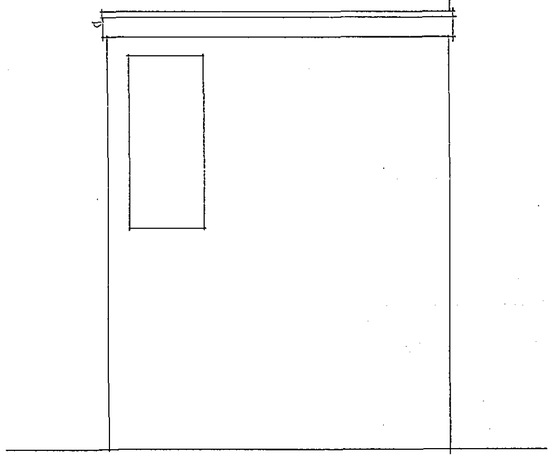

NORTH ELEVATION

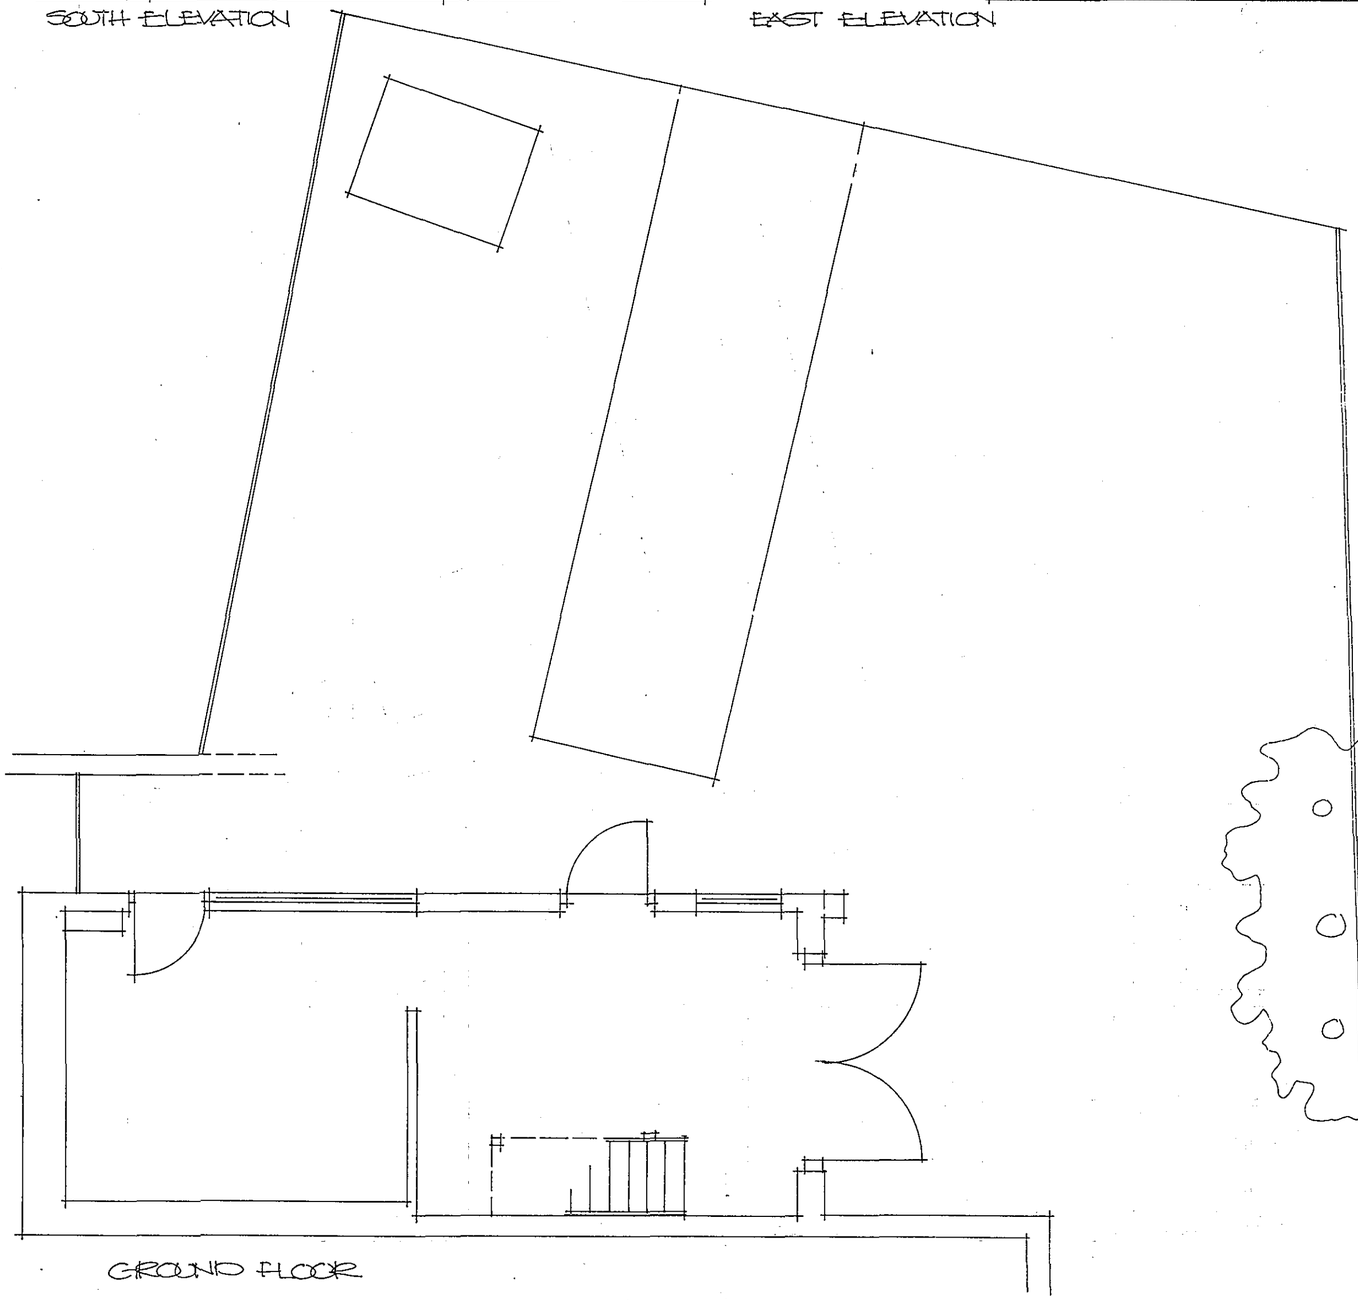

GROUND FLOOR

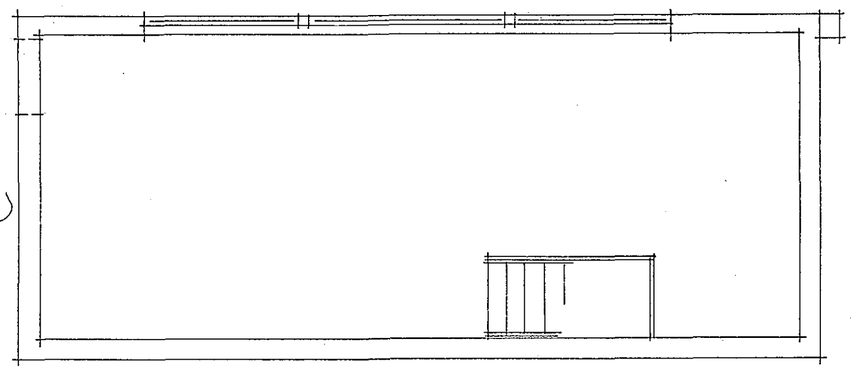

FIRST FLOOR

Alan Hornsby

Architectural Services Ltd

Little Acre, Peak Hill, Cowbit,
Spalding, Lincs. PE12 6AW
Tel: Holbeach (01406) 380591

PLANS AND ELEVATIONS
AS EXISTING
FORMER POST OFFICE
SORTING OFFICE
REFORM STREET, CROWLAND.

SHDC
Planning & Development
2 0 OCT 2005
Ref: 1433/05

Drg no. 05/57/03
October 2005
Scale 1:50