

THIS DRAWING IS COPYRIGHT. THE CONTRACTOR AND HIS SUBCONTRACTORS ARE TO VERIFY ALL DIMENSIONS ON SITE BEFORE MAKING SHOP DRAWINGS OR COMMENCING MANUFACTURE. ANY DISCREPANCIES ARE TO BE NOTIFIED

REV	DESCRIPTION	DATE	INIT

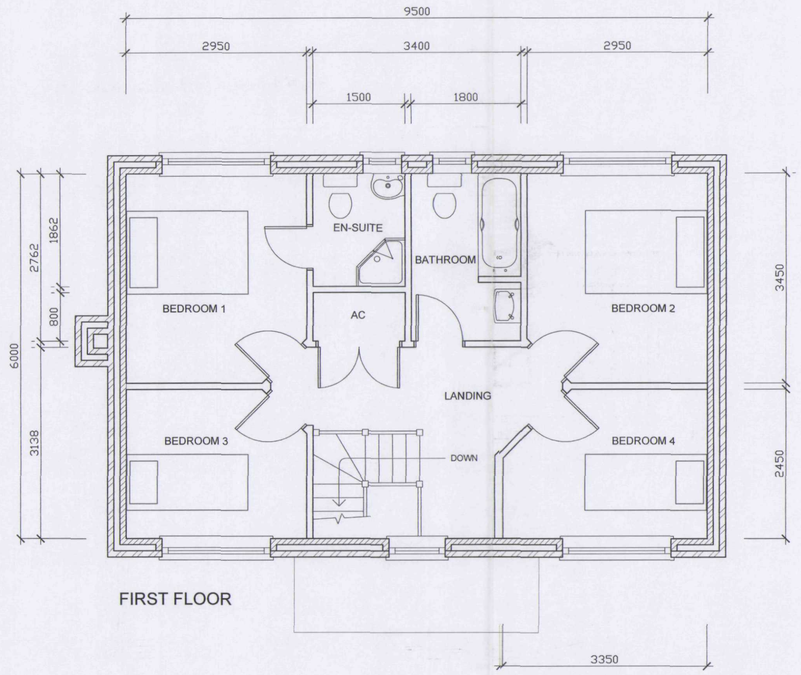


FIRST FLOOR

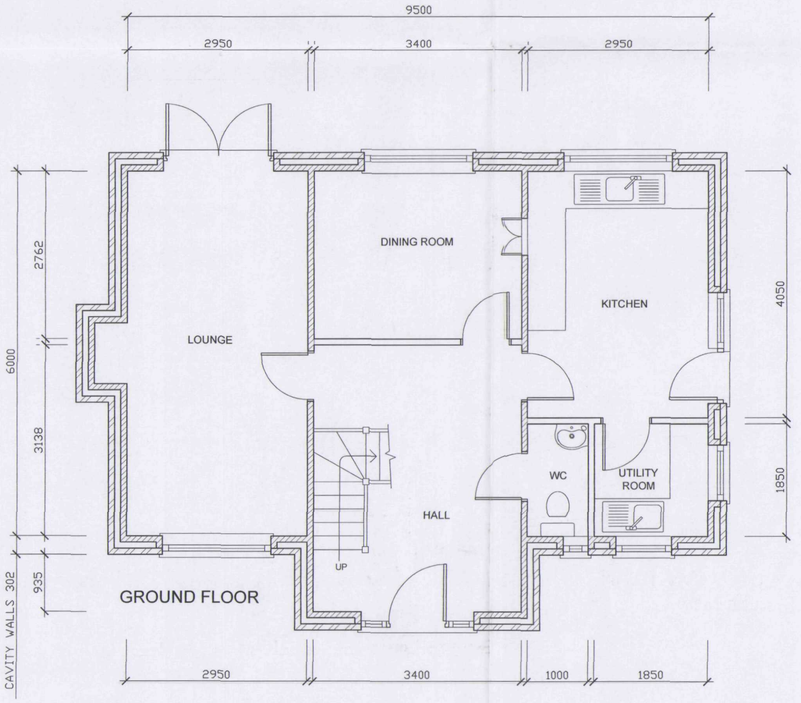


GROUND FLOOR

PROPOSED FLOOR PLANS
SCALE 1:50

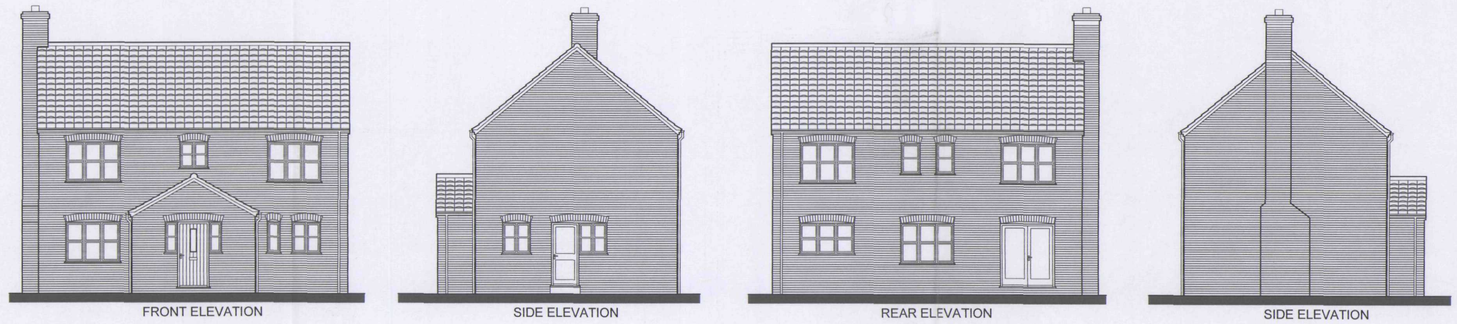

FRONT ELEVATION | SIDE ELEVATION | REAR ELEVATION | SIDE ELEVATION

PROPOSED ELEVATIONS
SCALE 1:100

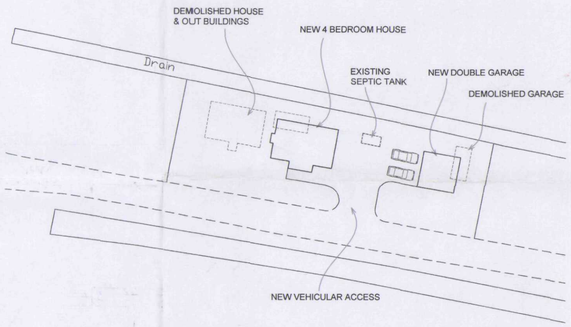

PROPOSED SITE PLAN
SCALE 1:500



LOCATION PLAN
SCALE 1:1250

DETERMINED PLAN

3HDC Planning & Development
26 OCT 2004
Ref: 1438/04

SCOTIA DESIGN ASSOCIATES LTD
A Professional Association of Architectural, Structural, Mechanical & Electrical Design Consultants & Project Managers

12 PLOVER DRIVE
MARCH · CAMBRIDGESHIRE · PE15 9HY
TEL - 01354 661482 · FAX - 01354 661525

Project

PROPOSED 4 BEDROOM HOUSE
1 QUEENS BANK,
BROTHERHOUSE BAR
POSTLAND, Nr CROWLAND

Title

PROPOSED HOUSE PLANS, ELEVATIONS & SITE PLAN

Scale	Date	Drawn	Checked
1:50/100	OCT 04	SLB	ASB

Drawing No: SDA04-92/1

Rev