


Contractor to check all Dimensions on site prior to ordering materials / commencing work.Do Not Scale from this Drawing - If in doubt then please ask

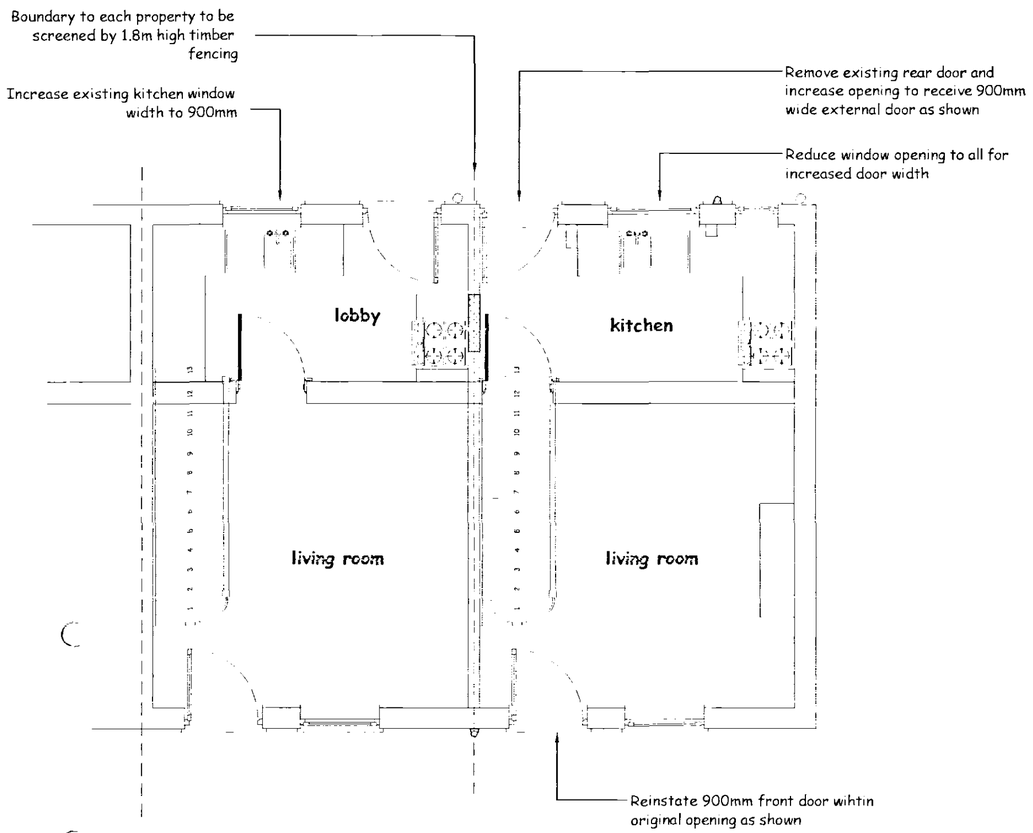

Proposed Grd Floor Plan
Scale 1:50

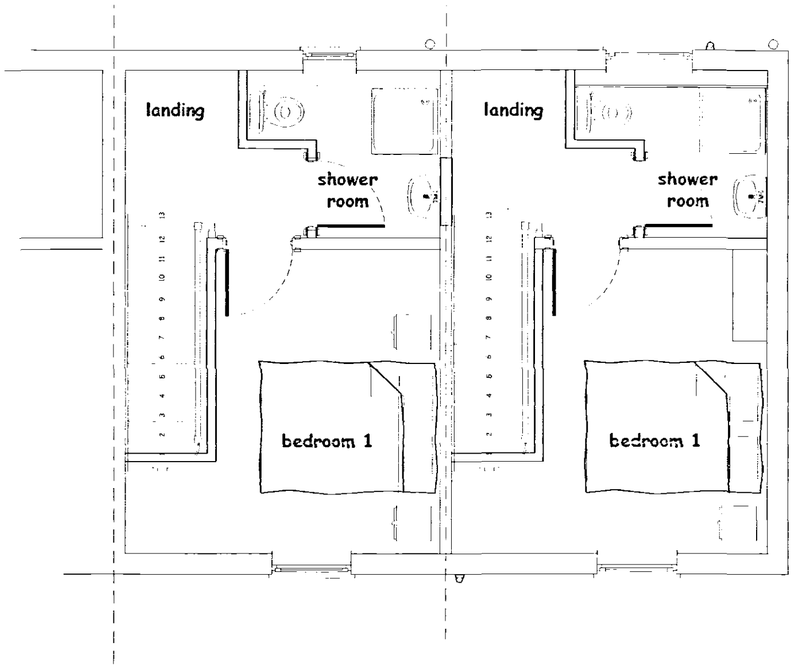

Proposed First Floor Plan
Scale 1:50

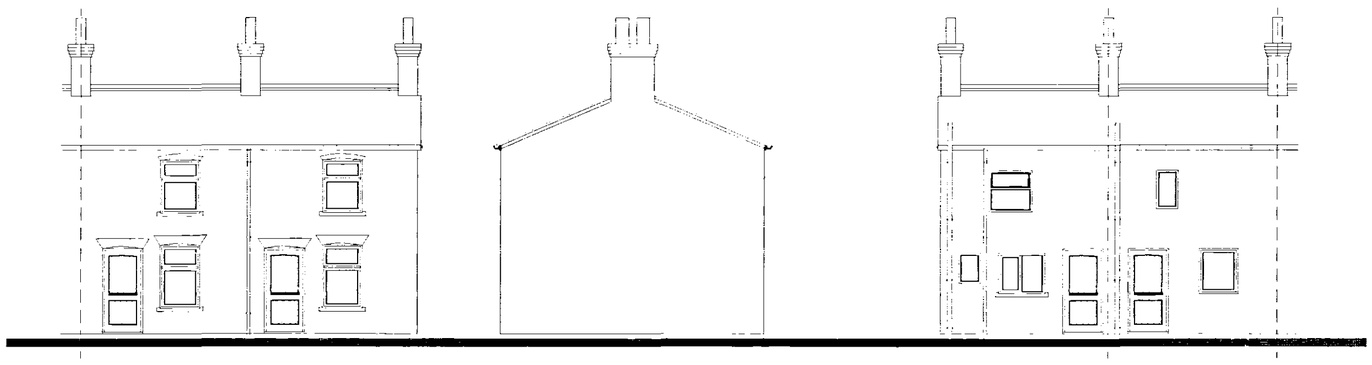

Proposed Front Elevation
Scale 1:100

Proposed Side Elevation
Scale 1:100

Proposed Rear Elevation
Scale 1:100

DRAWINGS ISSUED FOR THE CLIENTS & THE PLANNING DEPT'S ONLY - NOT TO BE USED FOR CONSTRUCTION PURPOSES

GENERAL CONDITIONS
Contractors are responsible for checking all dimensions on site when work commences and before ordering any materials Any discrepancies should be brought to the attention of the Client for remedial action before commencing further.

All details shown are based on typical site conditions for that area, any abnormal conditions should be brought to the attention of the Client and Local Authority.

The notes shown are mainly to cover the requirements of Building Regulations and should not be treated as full specification.

No allowance has been made for any Structural Calculations, a "SAP" calculation, Soil Investigation or Flood Assessment If deemed necessary then these will be a chargeable extra All steel beam sizes shown on drawing are all subject to confirmation from Structural Engineer

All materials not specified to be of a standard suitable for the work proposed and be fit for purpose All work to be in accordance with good building practise and all necessary BS codes for Workmanship on Building Sites

Client :
Mrs S McKeenan
37 Haywain Drive
Deeping St Nicholas
PE11 3TQ

Site :
Cottage Conversion into 2no. One Bedroomed Starter Homes @
26 Reform Street,
Crowland
PE6 0AN

remway design Ltd
c / o South Lincs Plant Hire
Enterprise Way
Pinchbeck
Spalding
PE11 3YR
Tel / Fax: 01775 768 921
Mobile : 07815 112 058
e-mail: jason@remwaydesign.co.uk

Date : OCT05 | Scale : As Noted

Drawing No:
rem 1106 - 02