




NORTH ELEVATION

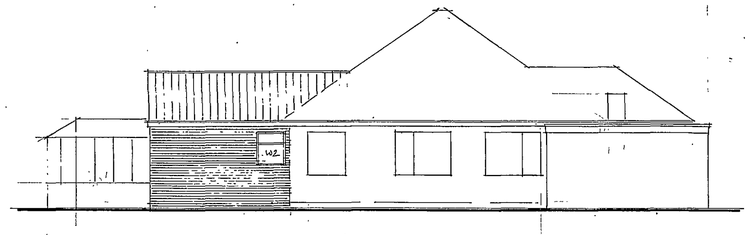

WEST ELEVATION

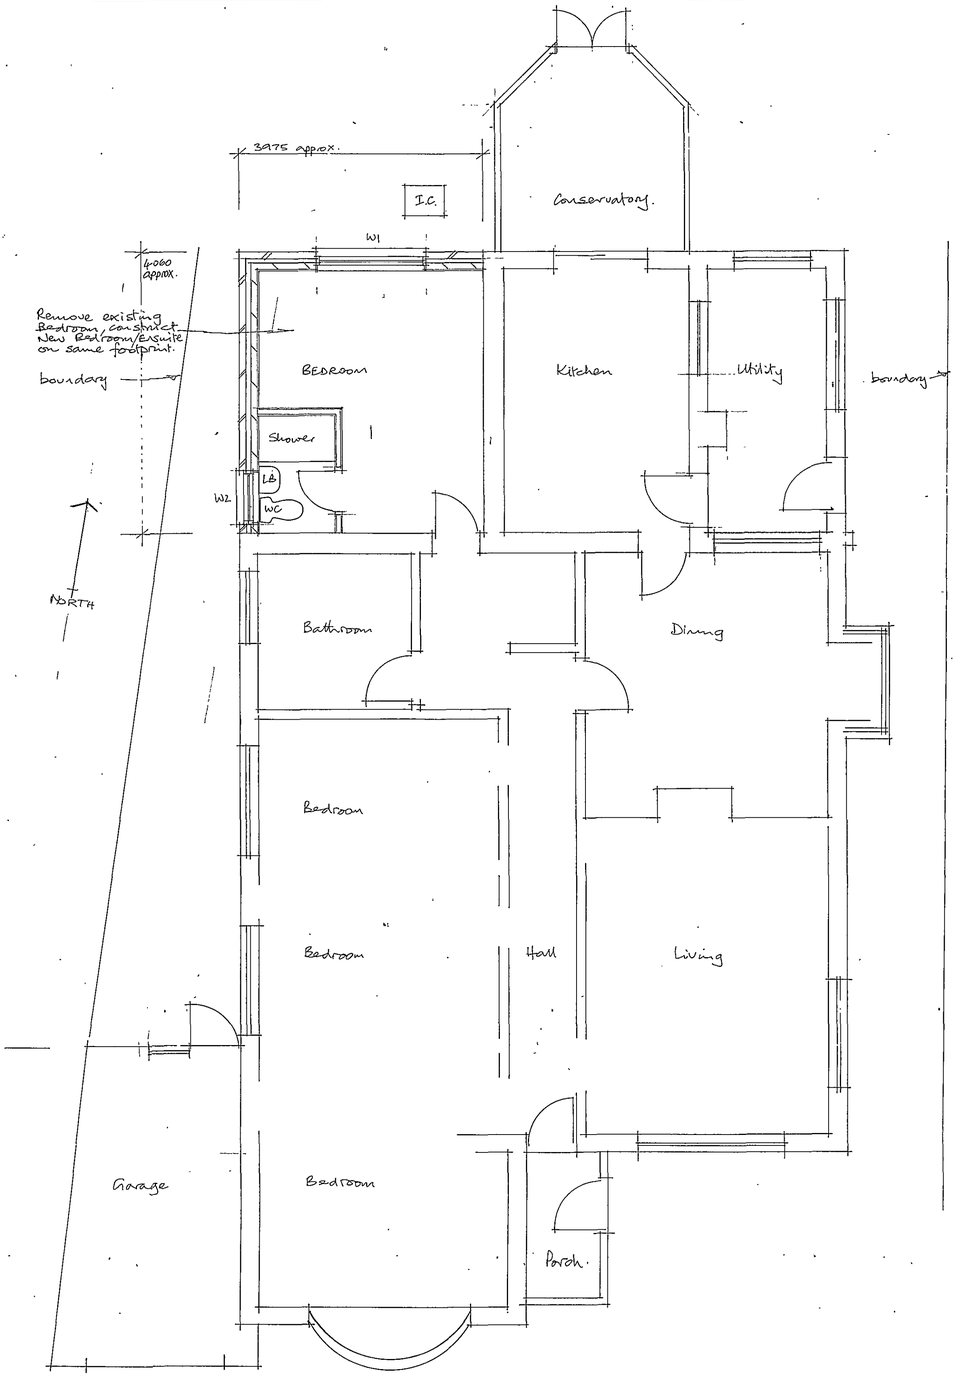

GROUND FLOOR PLAN

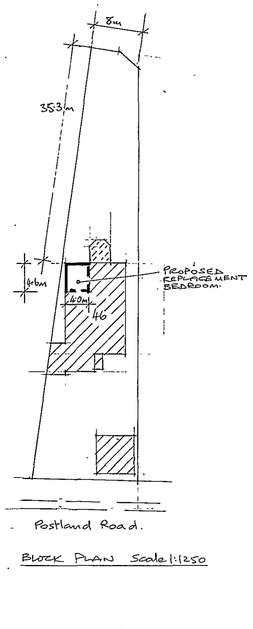

BLOCK PLAN Scale 1:1250

EXTERNAL FINISHES

Walls – facing bricks to match exstg.
Roof – tiles to match exstg.
Windows – white U-PVC
RW Goods – plastic to match exstg.
Fascias/ Soffits – to match exstg.

NOTES:

1/ All dimensions are in millimetres unless otherwise noted.

SHDC
Planning & Development
21 NOV 2007
Ref: 1539/07

TELEPHONE PLAN

CLIENT:
M. Ellis
46 Postland Road
Crowland
Peterborough. PE6 0JB

JOB:
Replacement of existing flat roofed Bedroom with new pitched roofed Bedroom at 46 Postland Road + Ensuite.

SUBJECT:
Plans, Elevations

DATE: November 2007
SCALE: 1:50 1:100 1:1250
DRAWN: AK

DRG. NO. 1/2