




WEST ELEVATION

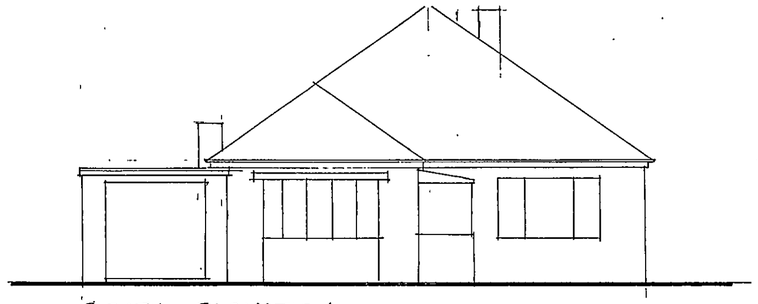


SOUTH ELEVATION

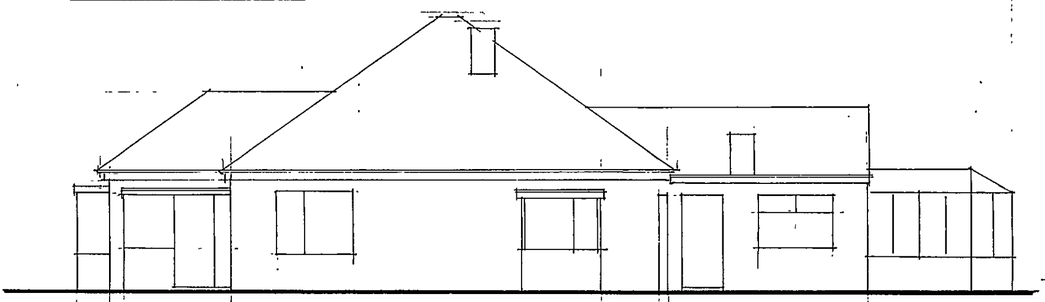

EAST ELEVATION

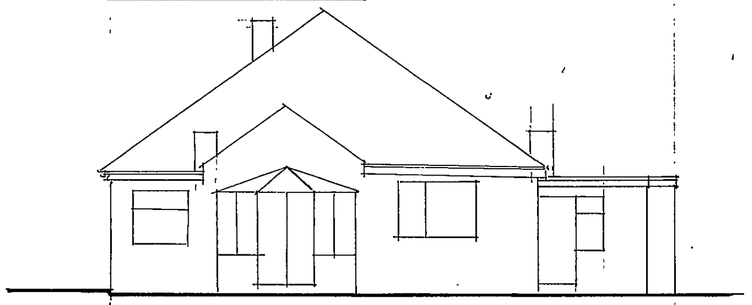

NORTH ELEVATION

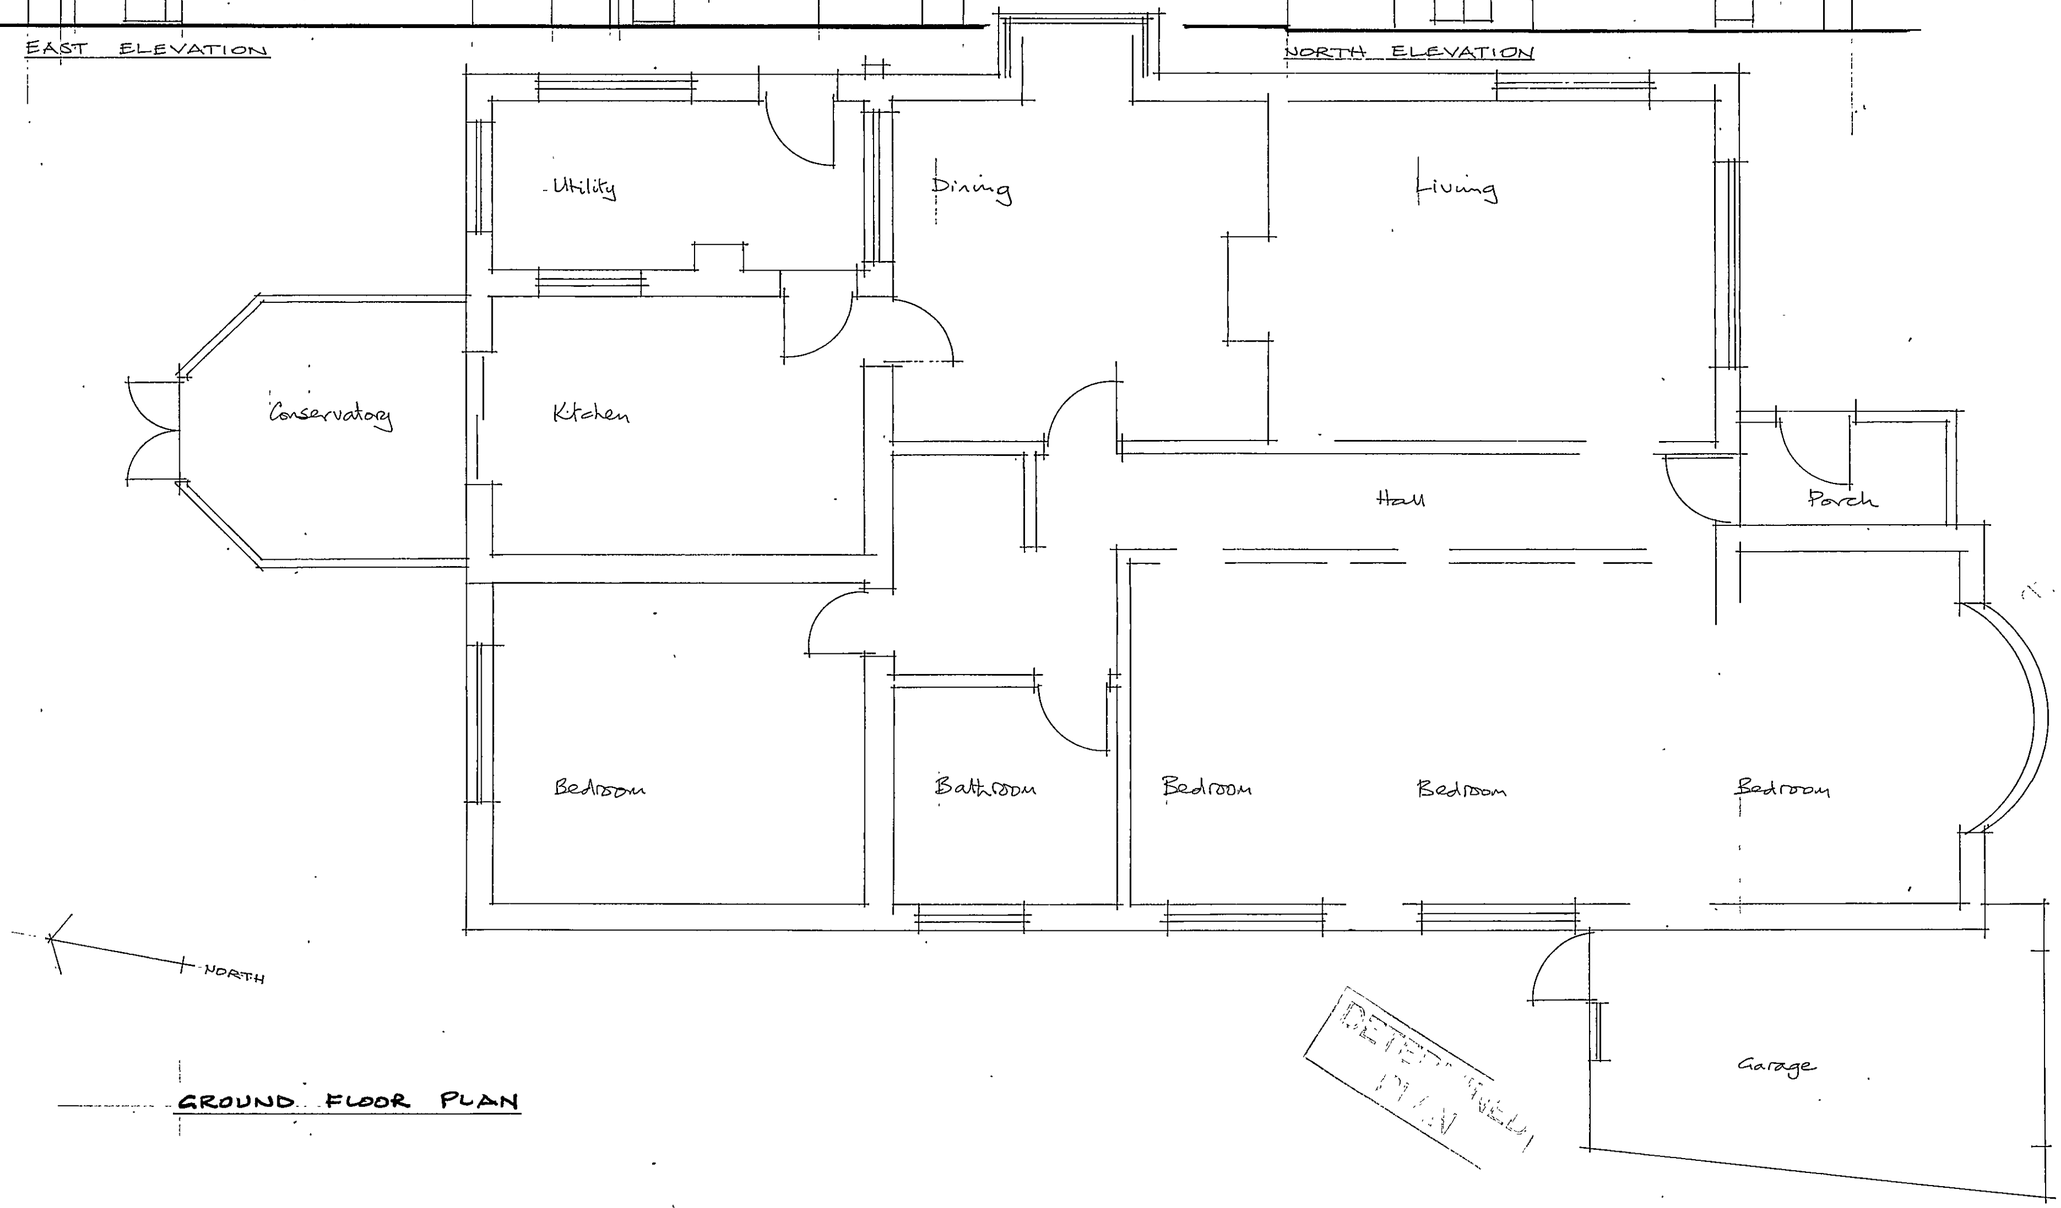

GROUND FLOOR PLAN

NOTES:-

SHDC
Planning & Development
2 1 NOV 2007
Ref: 1539/07

CLIENT:
M. Ellis
46 Postland Road
Crowland
Peterborough PE6 0JB

JOB:
Replacement of existing flat roofed Bedroom with new pitched roofed Bedroom at 46 Postland Road + Ensuite

SUBJECT:
Existing — Plans / Elevations

DATE: November 2007
SCALE: 1:50 . 1:100
DRAWN: AK

DRG. NO. -1/1