

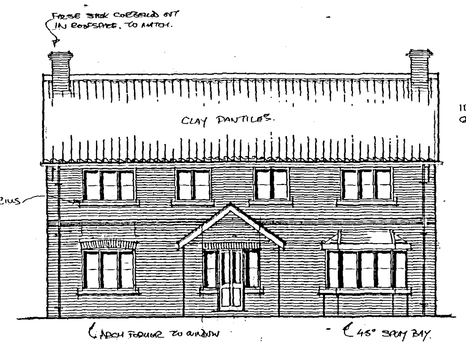



SOUTH ELEVATION

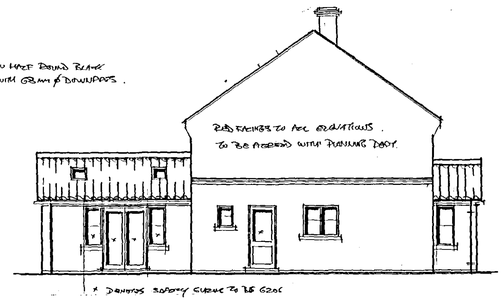


WEST ELEVATION

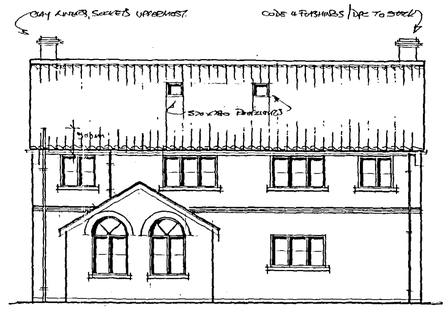

NORTH ELEVATION

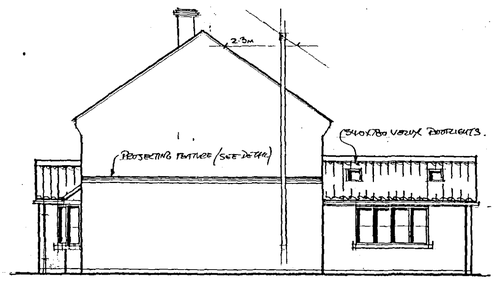


EAST ELEVATION

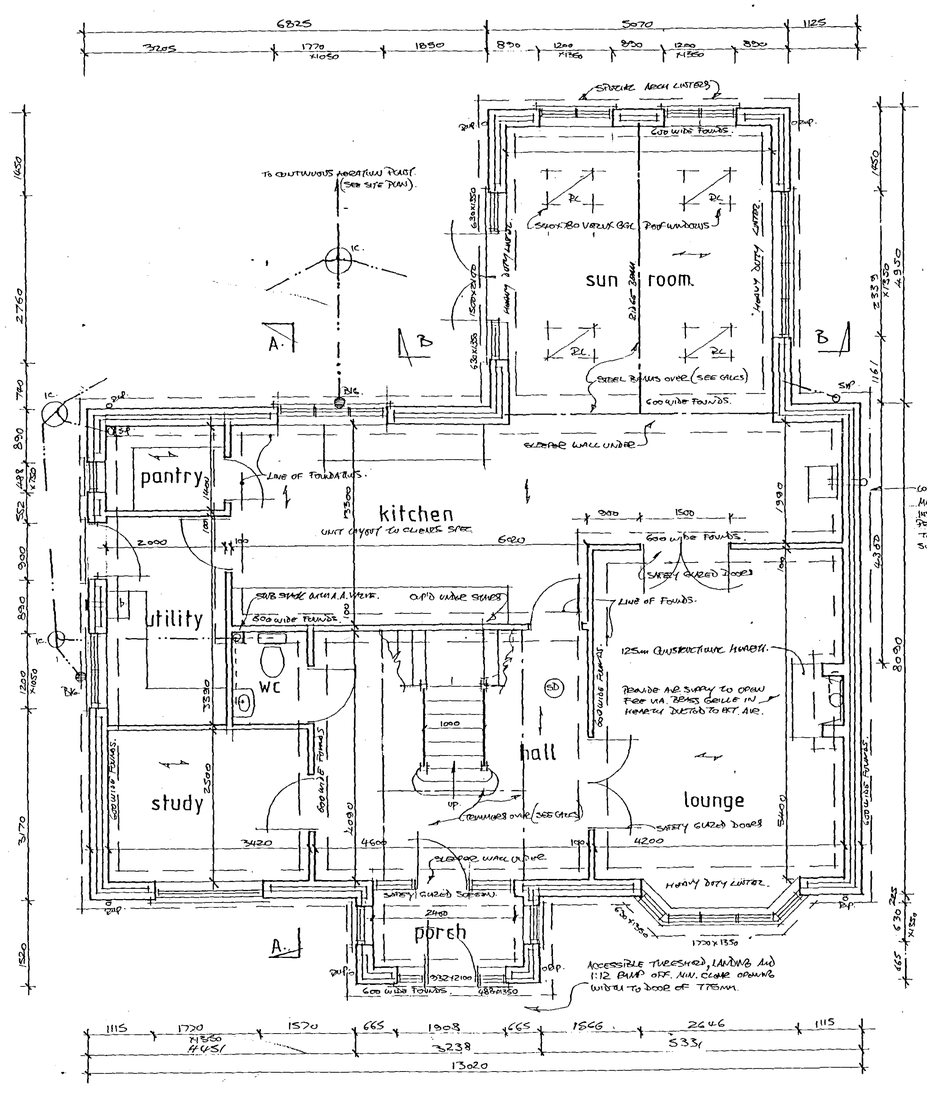

OIL FIRED, PANNED FLUE, CONDENSING BOILER TO UTILITY ROOM. SPILLAGE TEST REQ'D DUE TO PROXIMITY OF EXTRACTOR.

GROUND FLOOR PLAN

1 DENOTES SAW OF FLOOR BEAMS.
SD DENOTES SMOKE DETECTOR

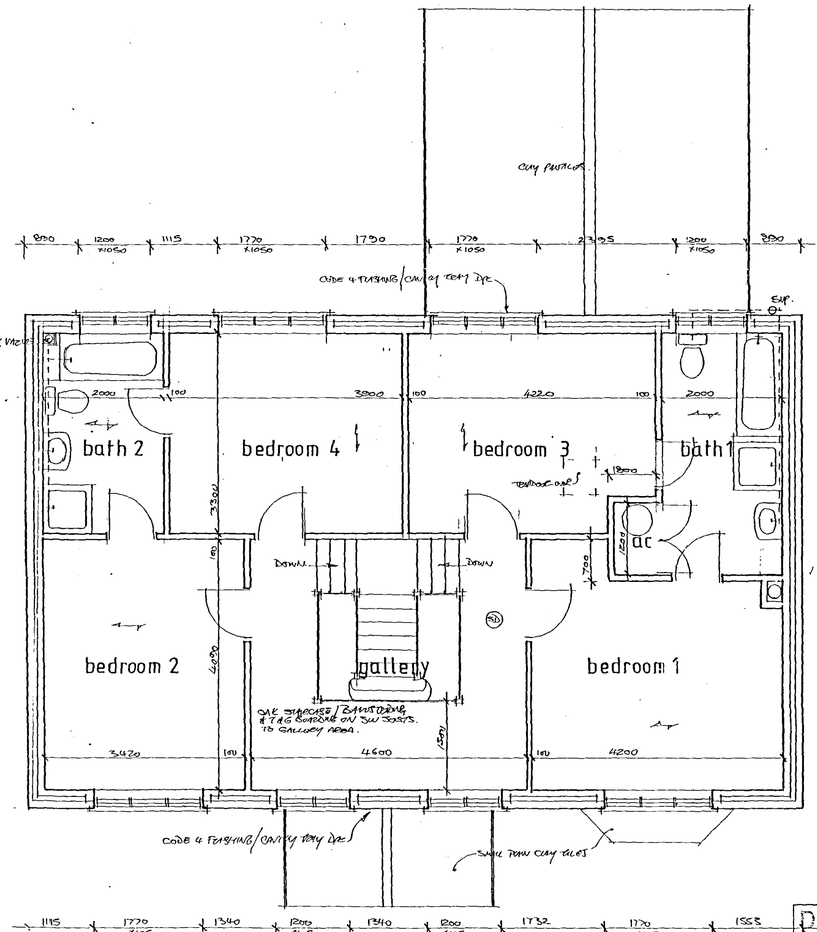

FIRST FLOOR PLAN

DETERMINED PLAN

TO BE READ IN CONJUNCTION WITH CONSTRUCTION NOTES, STRUCTURAL CALCULATIONS AND ROOF & BLOCK FLOOR MANUFACTURERS DETAILS/SPECS.

SHDC PLANNING & DEVELOPMENT
11 NOV 2005
Ref. 1557/05

NOTES:

All dimensions must be checked on site and not scaled from this drawing.

PRODUCED FOR PLANNING & BUILDING REGULATION PURPOSES ONLY.

SEE 19 CTD., LINTEL SCHEDULE.

D	12-10-05	BOILERHOUSE ADDED TO ATTIC
C	19-9-05	AREA ADDED TO STUDY WINDOW
B	10-8-05	FRONT BOUNDARY AMENDED PER PLANNING
		ROUNDS TO WET AREAS DESIGNATED
A	7-7-2005	ELEVAT. CLOSING, ROOFS ADDED
	Date	Revisions

© Copyright

Robert Barwell
Architectural Design
P.O. Box 67
Bourne Lincs
PE10 9XY
Tel No: 01778 425166

Client
MR. T. LAWLOR

Job Title
PROPOSED DWELLING ADJACENT FENS END. FRENCH DROVE, THURNEY. PE6 0DE.

Drawing Title
PROPOSED FLOOR PLANS AND ELEVATIONS.

Scale 1:50, 1:100

Date JUNE 2005 Drawn by RB

Drg. No. 05/0472/5 Rev. A B C D

594 x 841mm A1