


EXISTING

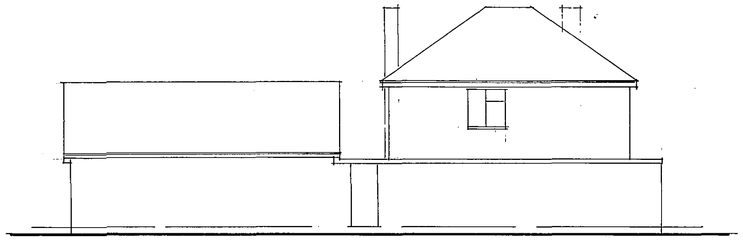


NORTH ELEVATION

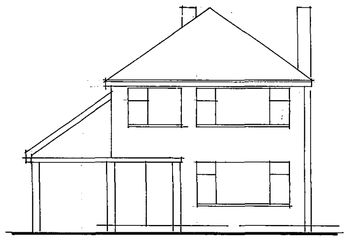

WEST ELEVATION

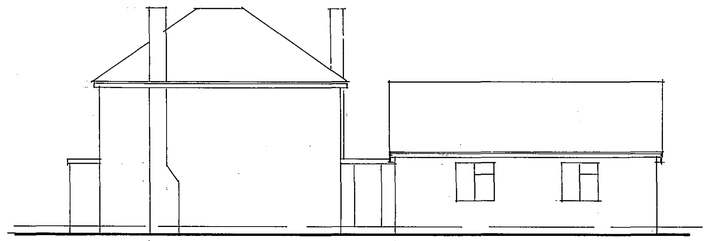


SOUTH ELEVATION

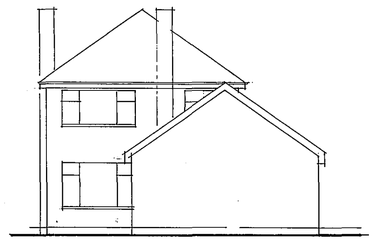


EAST ELEVATION


PROPOSED

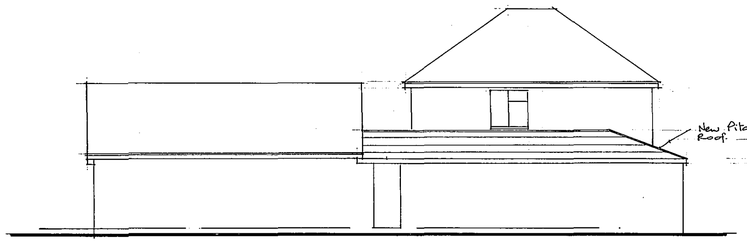


NORTH ELEVATION

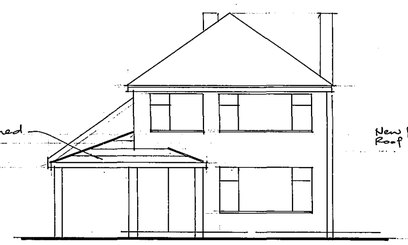

WEST ELEVATION

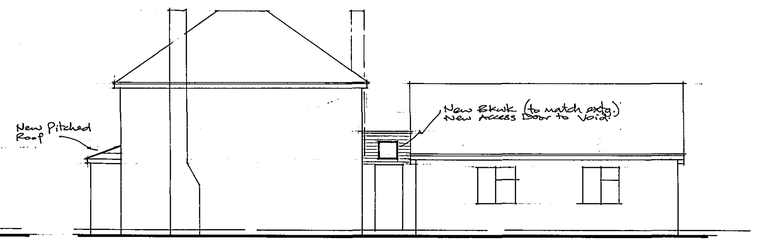

SOUTH ELEVATION

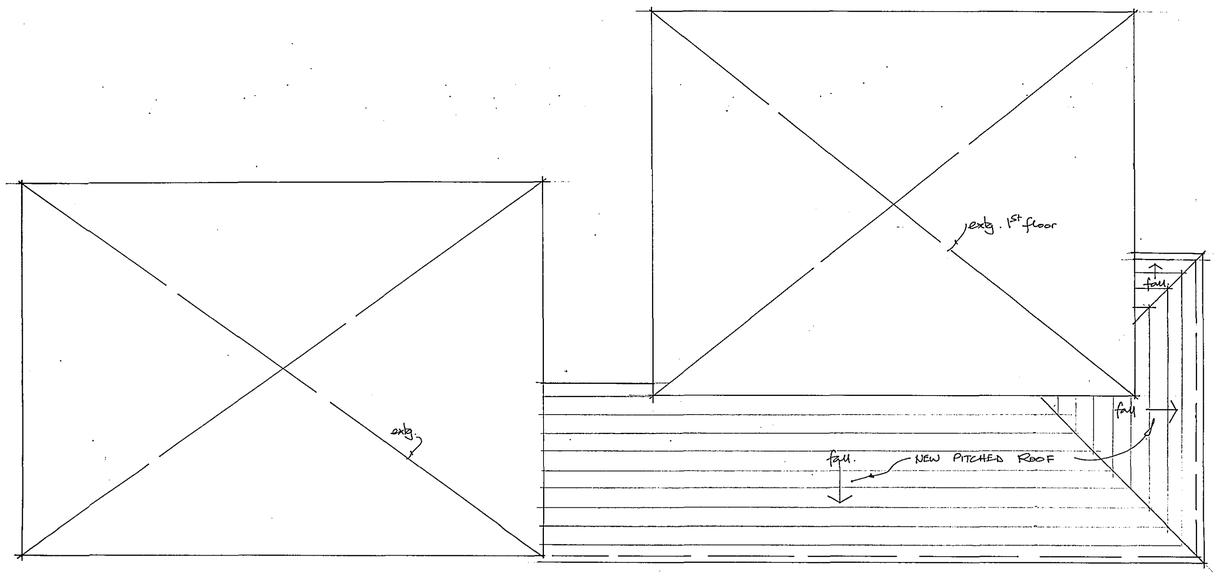

PLAN

NOTES :

Planning & Development
16 DEC 2005
Fee (£) 164/05

DETERMINED
- PLAN

CLIENT:
A Lee
18 Abbots Drive
Crowland
Peterborough. PE6 0BT

JOB:
Proposed Pitched roof on Garage to replace exist. flat at 18 Abbots Drive, Crowland

SUBJECT:
Exist. / PROPOSED Elevations Plan

DATE: December 2005
SCALE: 1:100 1:50
DRAWN: AK

DRG. NO. 1/1