




SOUTH WEST ELEVATION

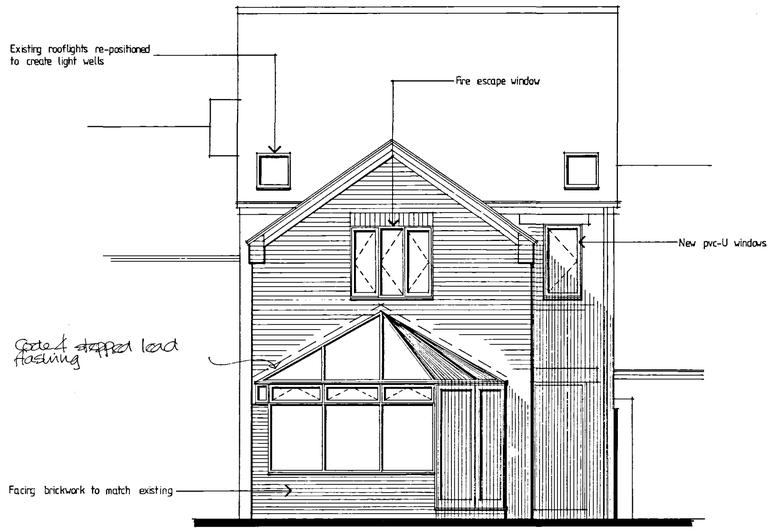


NORTH WEST ELEVATION

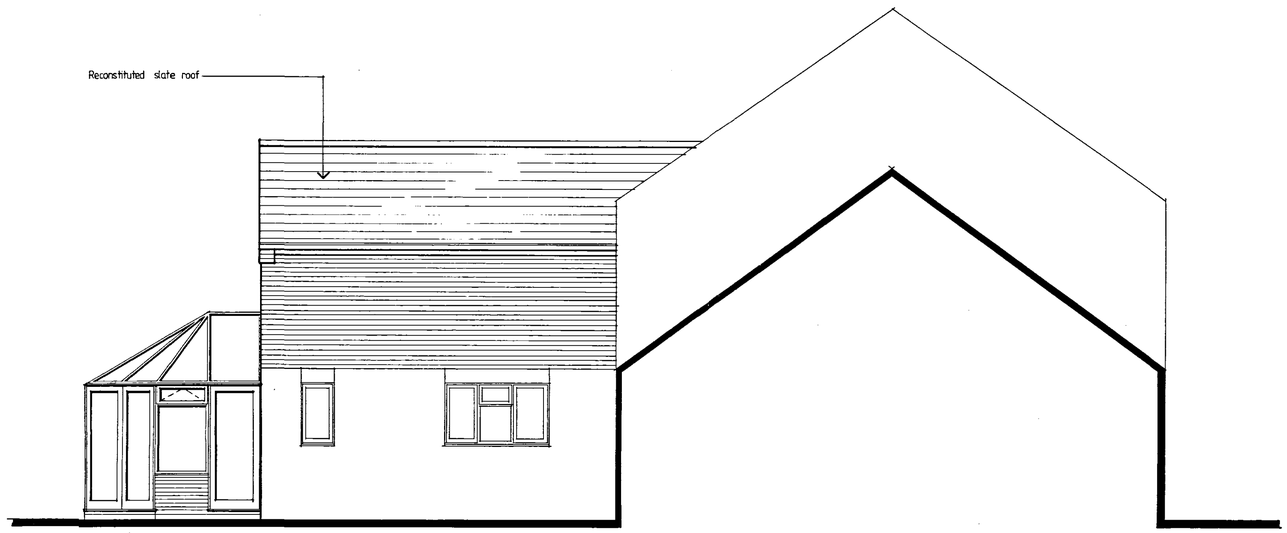

NORTH EAST ELEVATION

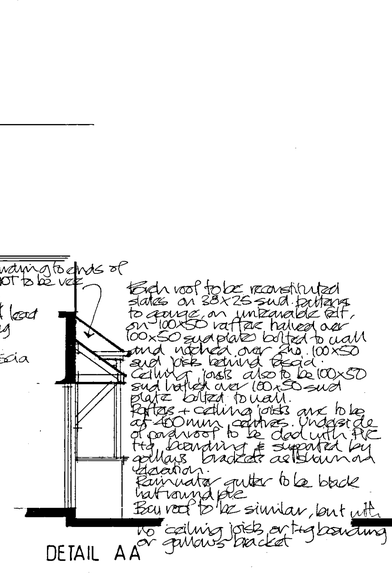

DETAIL A A

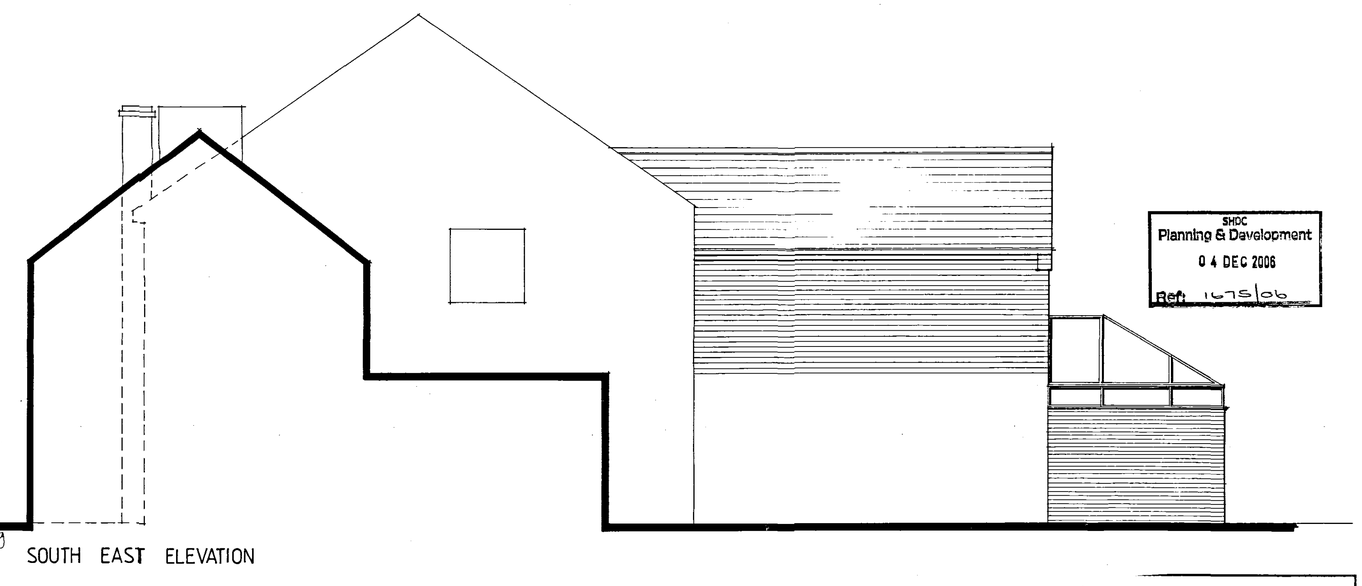

SOUTH EAST ELEVATION

SHDC
Planning & Development
04 DEC 2006
Ref: 1675/06

B Bay + pach roofs separated 01/12/06

A Fire escape window note added. 15/09/06

Trevor A Clay RIBA Ltd
Chartered Architects
14 Old Fendike Road
Weston Hills
SPALDING
Lincolnshire PE12 6DD

Tel/fax: 01406 380027 Mob: 07778 597975 Email: trevorclay@tiscali.co.uk

project:
PROPOSED ALTERATIONS AND EXTENSIONS TO 41 SOUTH STREET, CROWLAND FOR FOR MR G COLEY

drawing:
ELEVATIONS

date: 17 August 06 proj. no: 06/178/PA
scale: 1:50 drg. no: 004 rev: B