


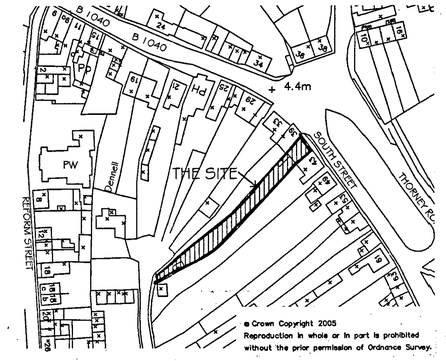


LOCATION PLAN 1:1250

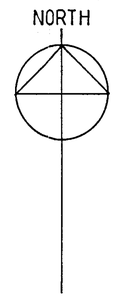


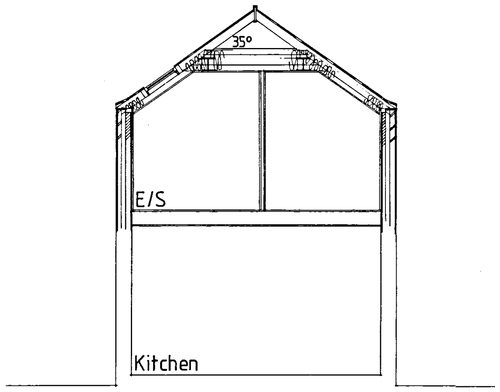


TYPICAL SECTION

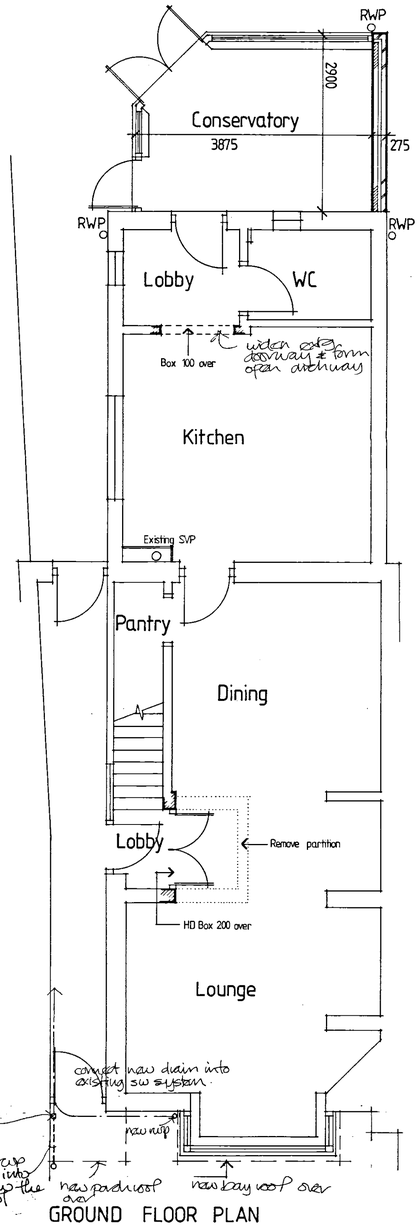


GROUND FLOOR PLAN

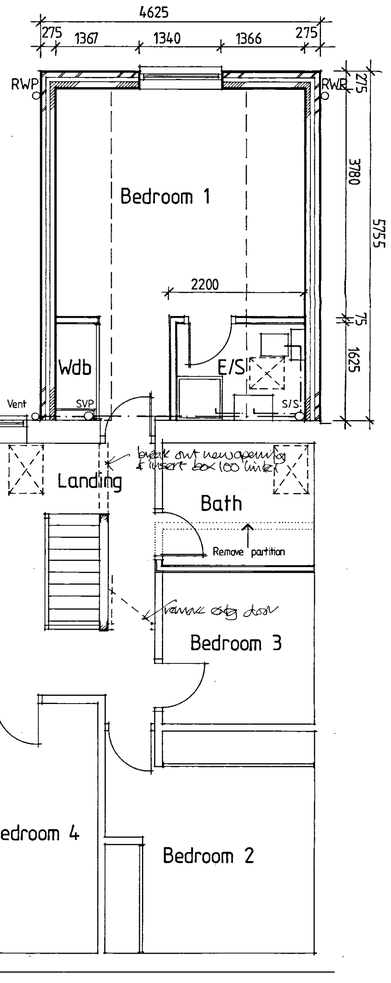

FIRST FLOOR PLAN

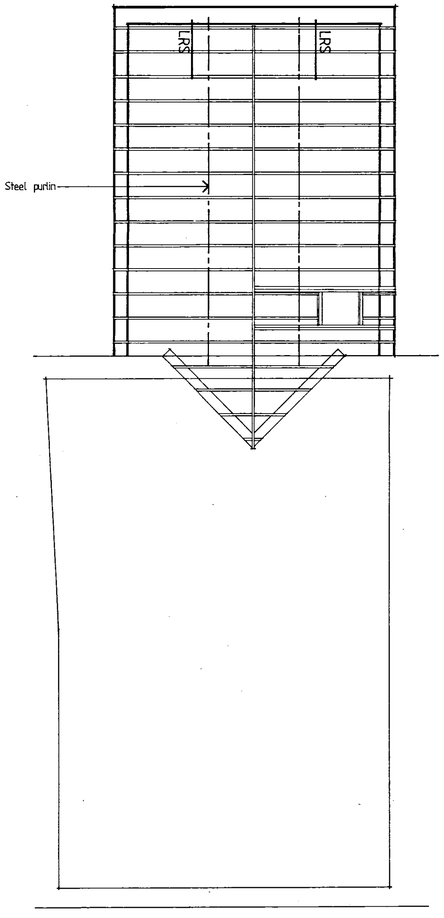

ROOF PLAN

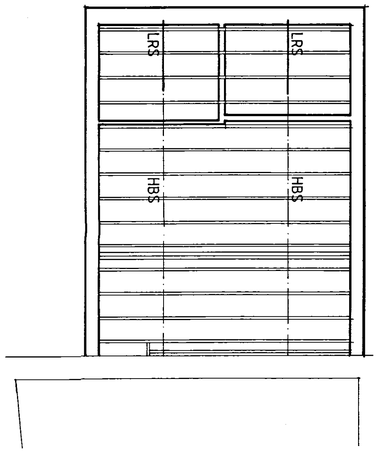

FLOOR JOIST PLAN

SHDC
Planning & Development
04 DEC 2006
Ref. 1675/06

B Bdy + Bay roofs separated. RWP added 01/12/06 and new drain connected to existing system

A Insulation amended. 15/09/06

Trevor A Clay RIBA Ltd
Chartered Architects
14 Old Fendike Road
Weston Hills
SPALDING
Lincolnshire PE12 6DD

Tel/Fax: 01406 380027 Mob: 07778 597975 Email: trevorclay@tiscali.co.uk

project:
PROPOSED ALTERATIONS AND EXTENSIONS TO 41 SOUTH STREET, CROWLAND FOR FOR MR G COLEY

drawing:
GROUND AND FIRST FLOOR PLAN, ROOF AND JOIST PLANS AND CROSS SECTION

date: 17 August 06 proj. no: 06/178/PA
scale: 1:50 drg. no: 003 rev: B