


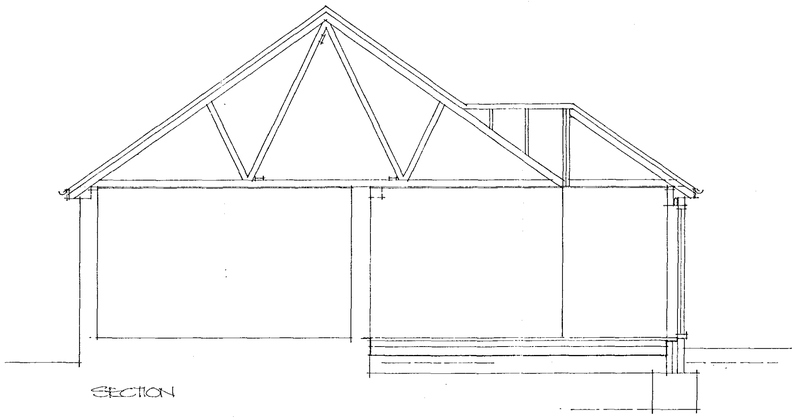


SECTION

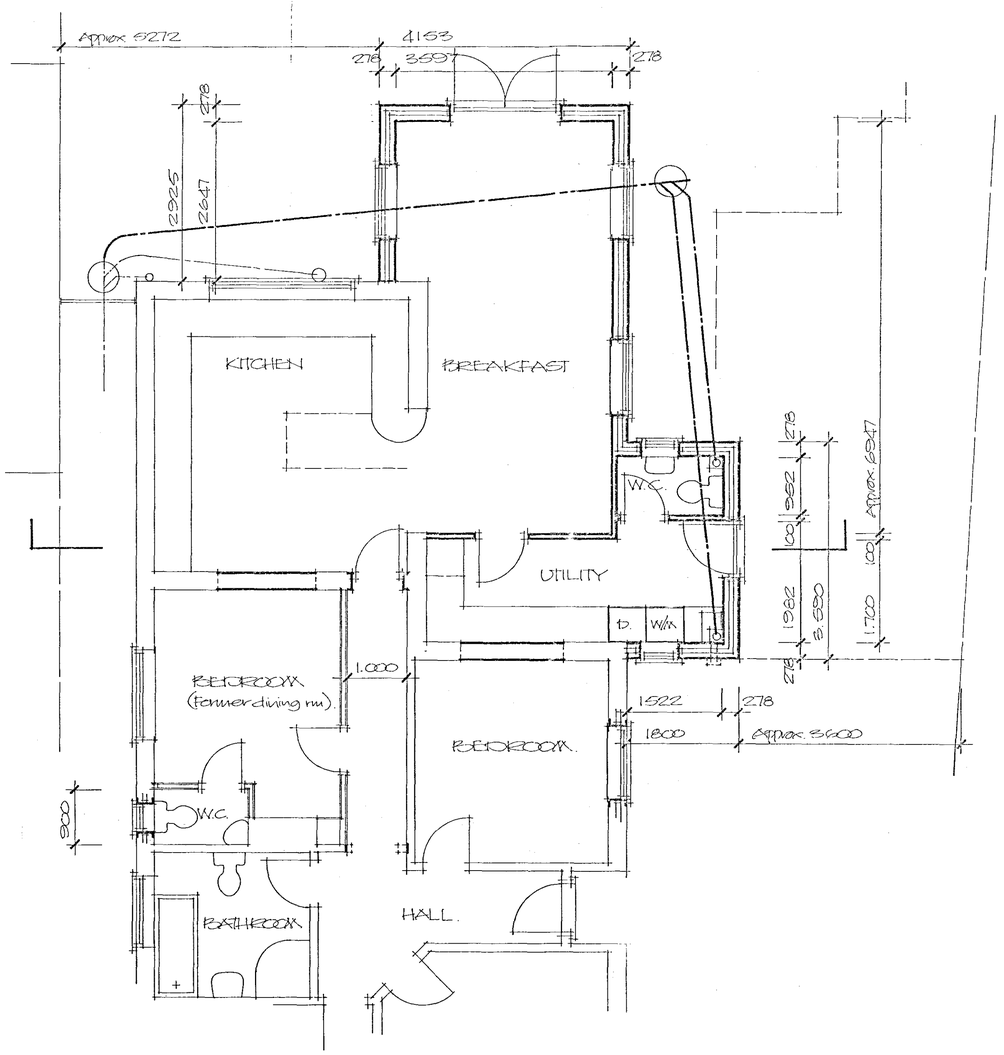


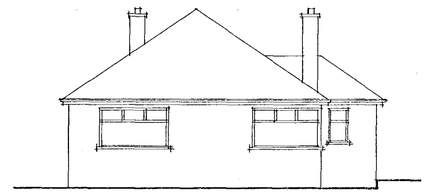

FRONT ELEVATION

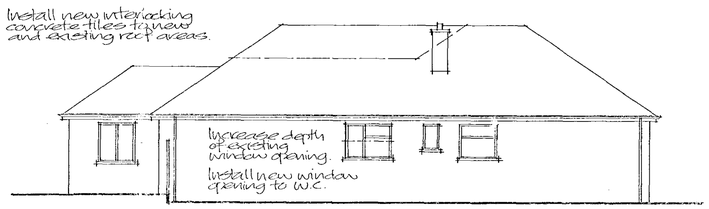


SIDE ELEVATION

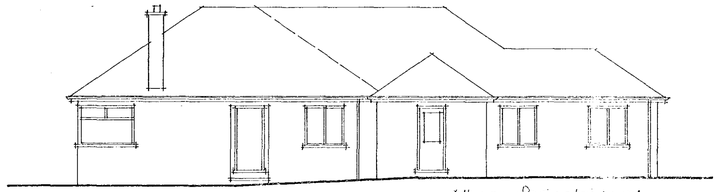


SIDE ELEVATION

All new facing brickwork to match existing.

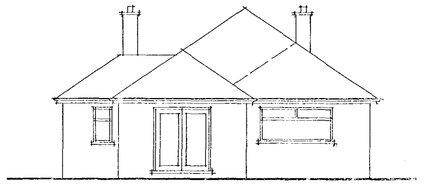

REAR ELEVATION

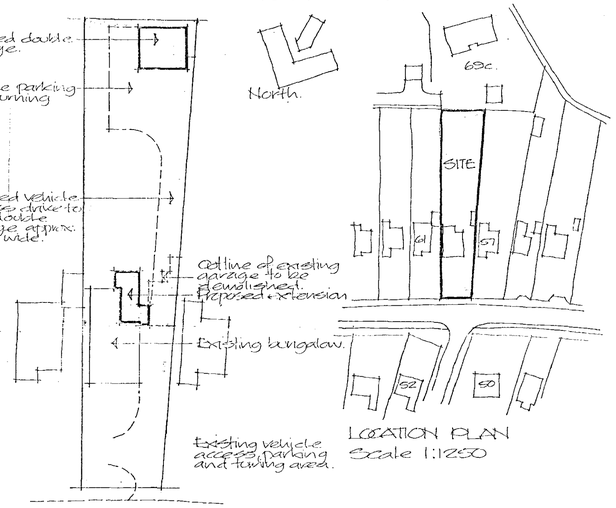

LOCATION PLAN
Scale 1:1250

BLOCK PLAN Scale 1:500

RECEIVED
DEC 2007
Ref. 1687/07
DETERMINED PLAN

Project **PROPOSED EXTENSION TO BUNGALOW AND NEW DOUBLE GARAGE.** **59 POSTLAND ROAD, CROWLAND.**	**ALAN HORNSBY** ARCHITECTURAL SERVICES LTD "Little Acre" Peak Hill, Cowbit, Spalding, Lincs. PE12 6AW Tel. Holbeach (01406) 380591
Client **MR & MRS S P LEFTLEY**	Scale 1:50 & 1:100 Drg. no. 07/66/02 Date December 2007