
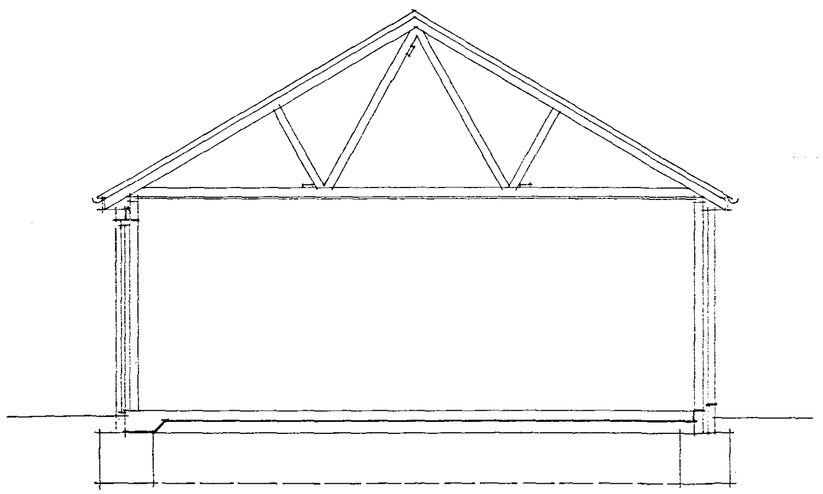



SECTION

Interlocking concrete tiles to match bungalow. Roof pitch 30°


facing brickwork to match bungalow.

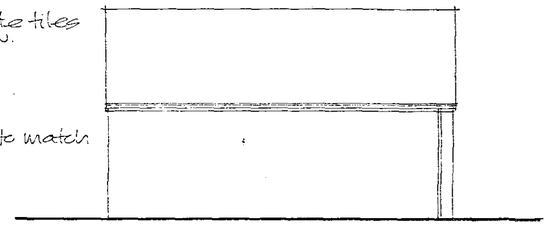


SOUTH ELEVATION

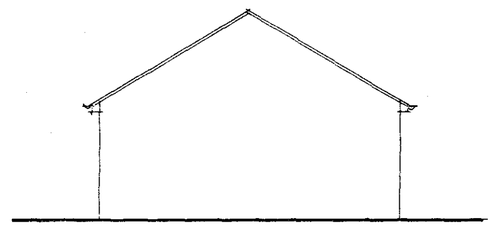


EAST ELEVATION

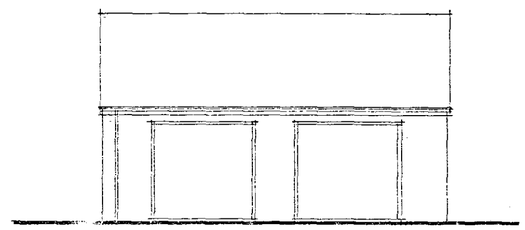

NORTH ELEVATION

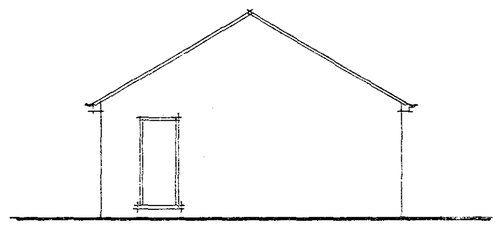

WEST ELEVATION.

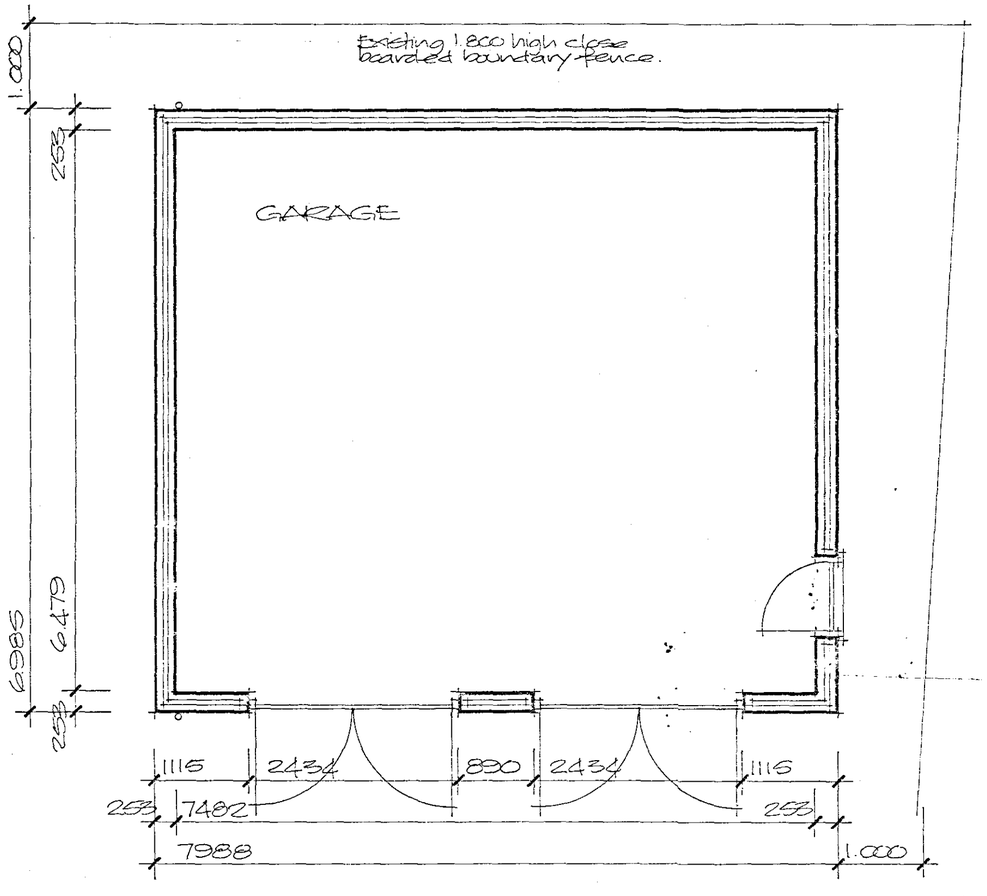

BUILDING REGULATIONS PLAN

1687/07

Project
PROPOSED EXTENSION TO BUNGALOW AND NEW DOUBLE GARAGE.
59 POSTLAND ROAD, CROWLAND.

Client
MR & MRS S P LEFTLEY

ALAN HORNSBY
ARCHITECTURAL SERVICES LTD
"Little Acre"
Peak Hill, Cowbit,
Spalding, Lincs. PE12 6AW
Tel. Holbeach (01406) 380591

Scale 1:50 & 1:100 Drg. no. 07/66/03

Date December 2007