



Existing Elevations (scale 1:100)

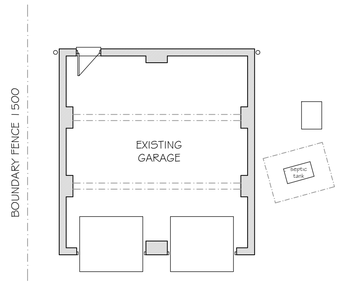


Existing Plan (scale 1:100)

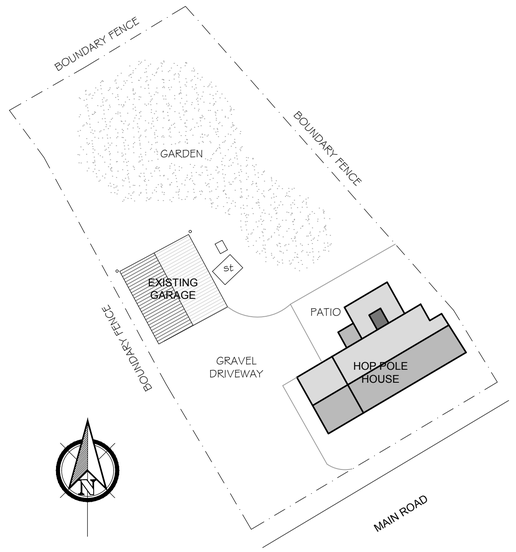


Existing Site Plan (scale 1:250)



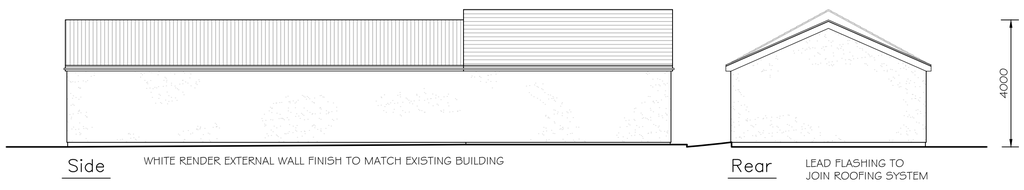


Proposed Elevations (scale 1:100)

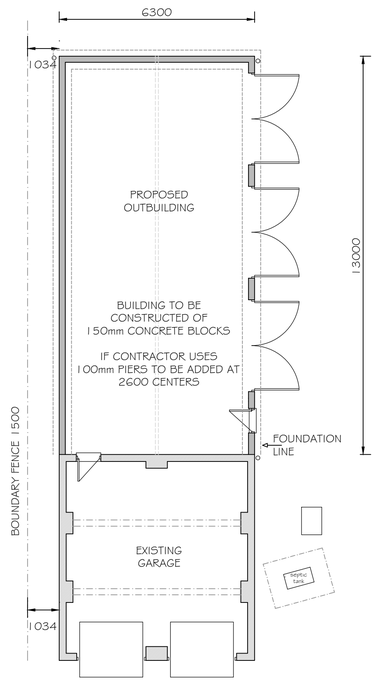

Proposed Plan (scale 1:100)

Proposed Site Plan (scale 1:250)

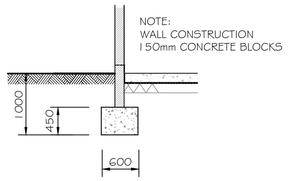

Proposed Wall section,
Inc Foundation Depth (scale 1:50)

this drawing is for planning purposes and should only be used as a guide

Revision	Amendment	Date

Client: Fradley

Project: Proposed out-building
Rear of Hop Pole House,
Main Road, Hop Pole
PE11 3HJ

Drg Title: Existing Plan and Elevations
Proposed Plan and elevations
Existing and Proposed site plan

Date: 12/22

Scale: 1:100 1/250

Drg No.: 0820-02