
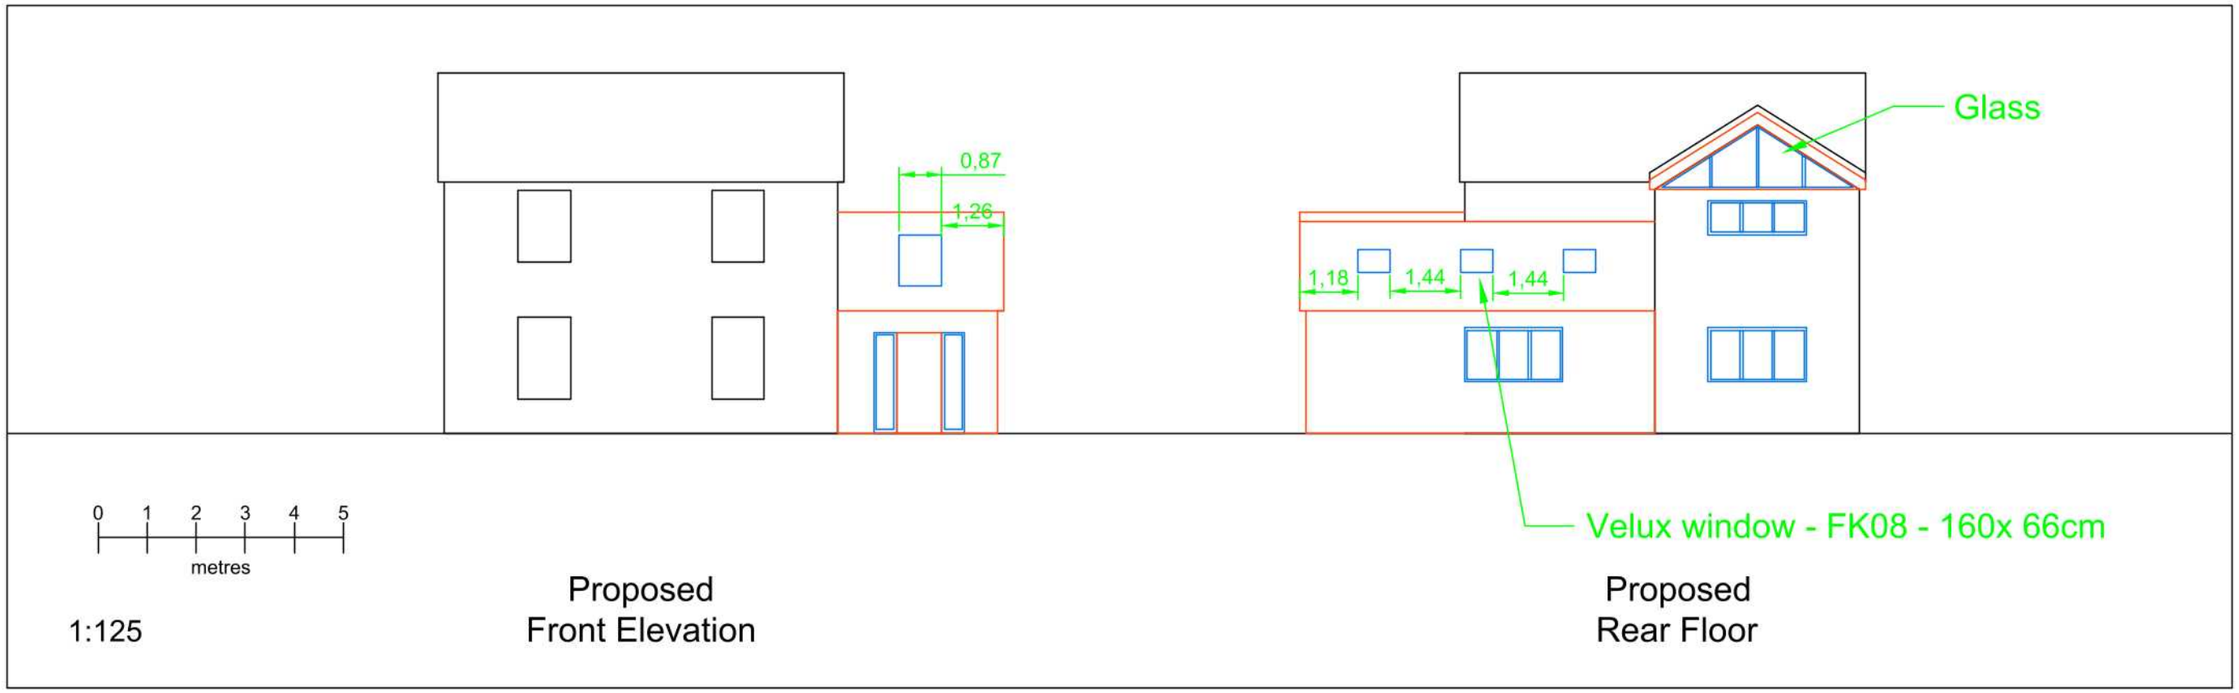


1:125

Proposed
Front Elevation

Proposed
Rear Floor

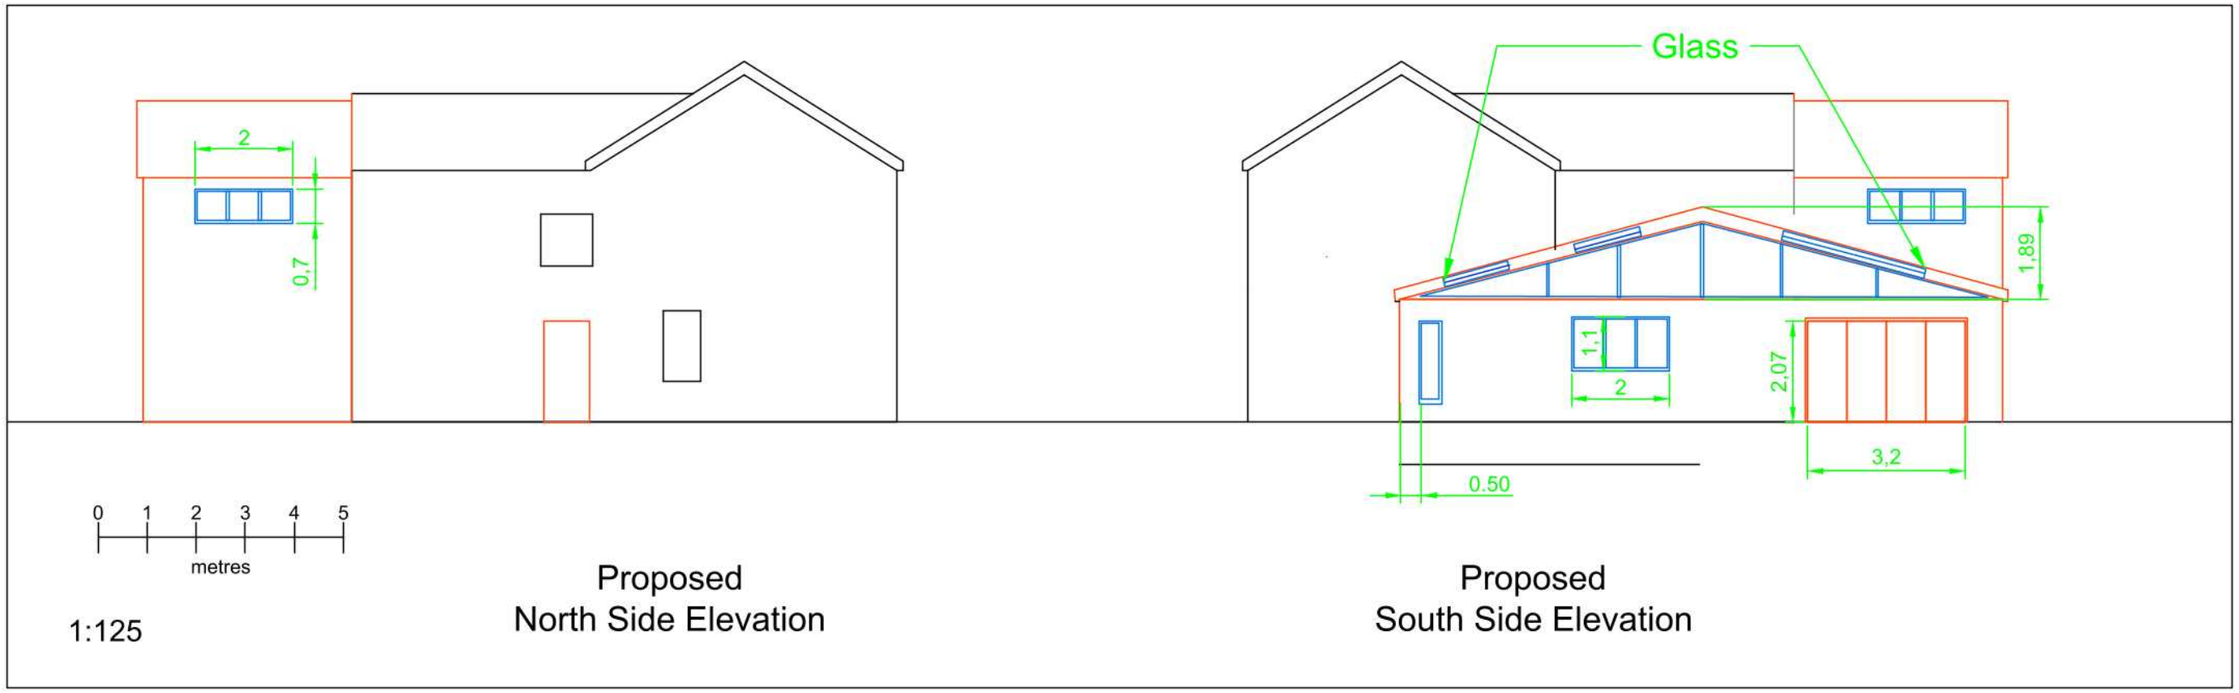

1:125

Proposed
North Side Elevation

Proposed
South Side Elevation

Stat.	Rev	Purpose of Issue	Date	Auth

Rev	Description	By	Date	Chk'd	Auth

Missing or invalid reference
File: ..\PastedGraphic-1-6.pdf
Sheet: 1

Client: T.TATHAM

Project: CHAPEL FARM
HOLDING 6 EXTENSION

Title: PROPOSED PLAN
WITH DIMENSIONS

Sheet Size	Original Scale	Designed/Drawn	Checked	Authorised
A3	1:125	JD Date 02/01/25	JD Date 02/01/25	Date

Status	Drawing Number	Rev
S	25-S-CF01-P104	-

DO NOT SCALE

A3 0 10 50

File: C:\Users\Tatner\Downloads\Drawing1b3.dwg
Date: Mar 20, 2025 - 9:46pm Plotted by: Tatner