
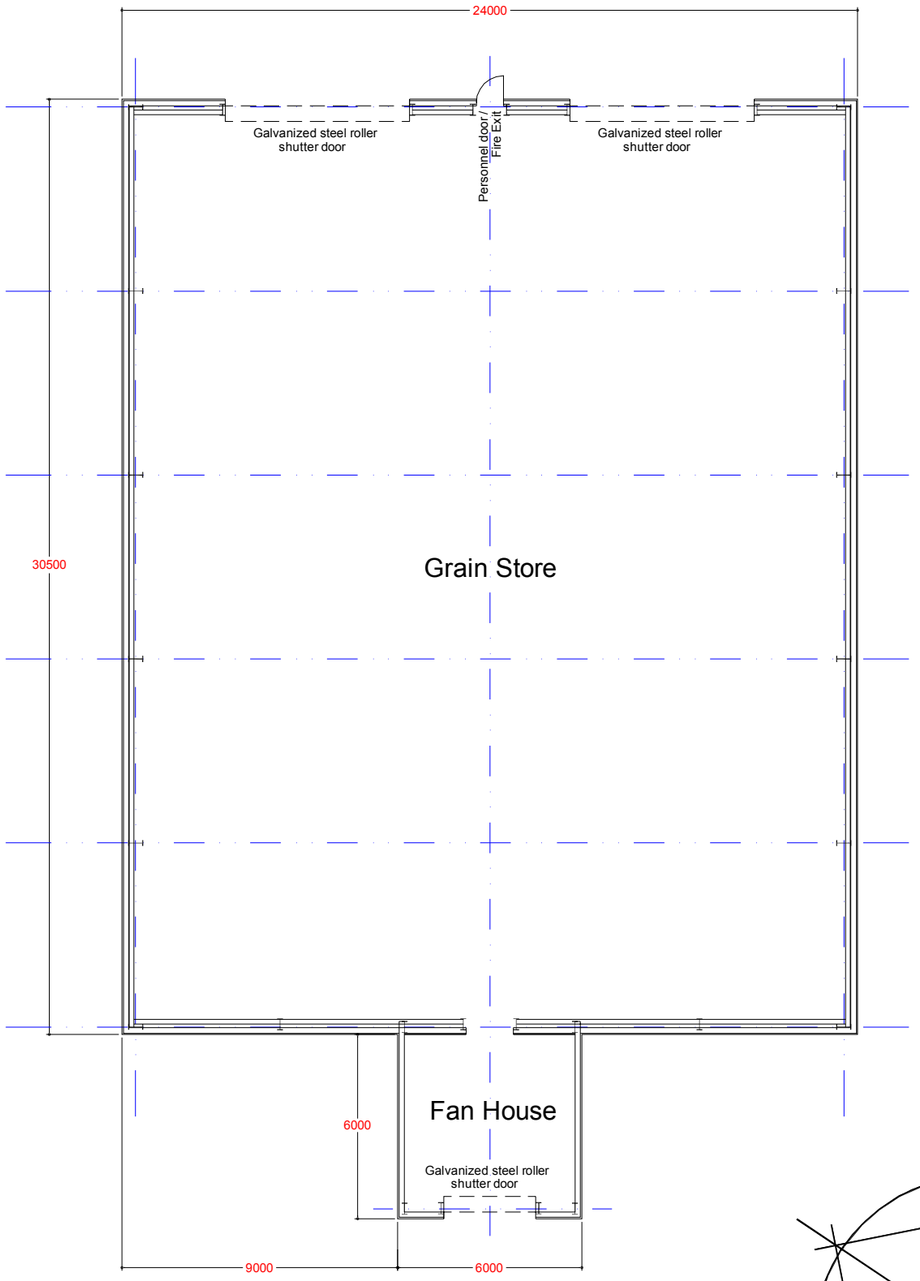



Proposed Ground Floor Plan.

Scale 1:200

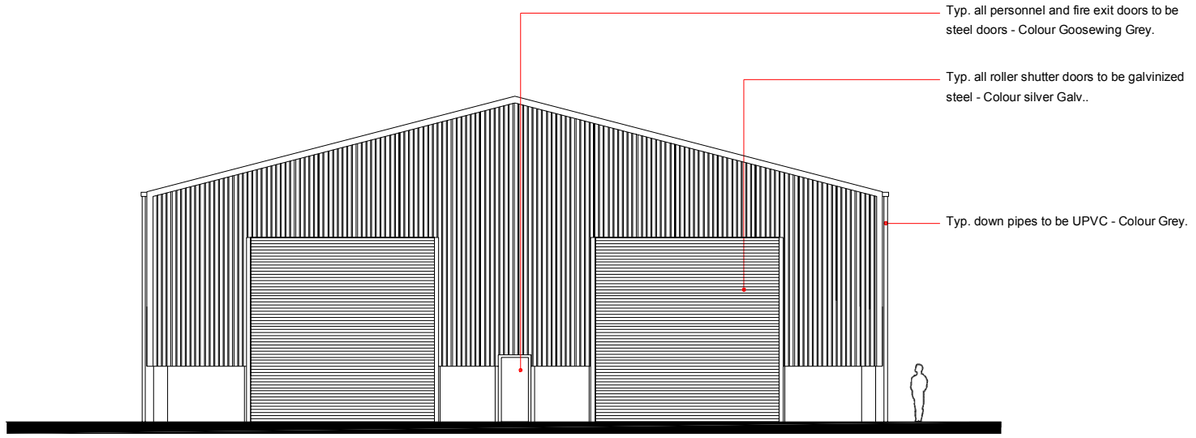


Proposed Front Elevation - Looking North East

Scale 1:200

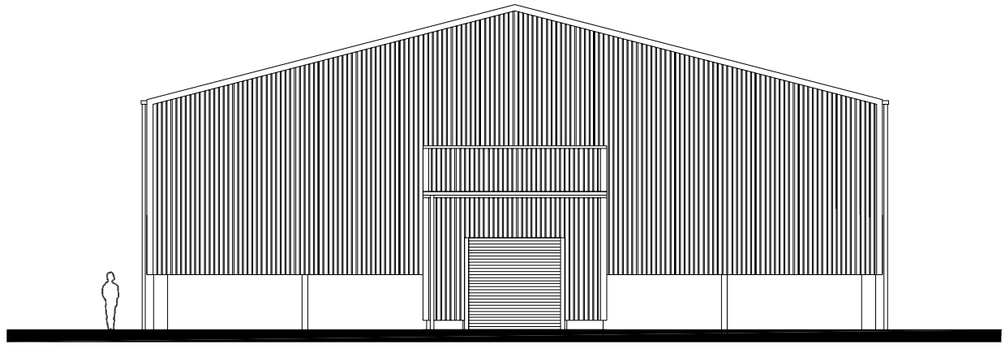

Proposed Rear Elevation - Looking South West

Scale 1:200

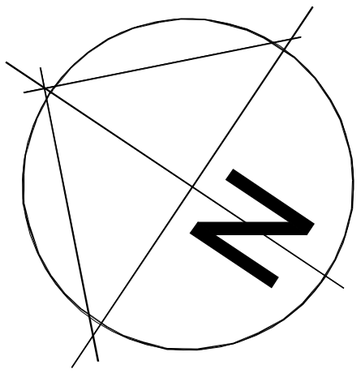

Stanfords VectorMap

© Crown copyright and database rights 2020 OS 100035409

Reproduction in whole or in part is prohibited

without the permission of Ordnance Survey.

Keir Architecture

10A, Abbey Road, Ulceby, N.Lincs, DN39 6TJ.

Tel: 07813 006079

This drawing & design is the property of Keir Architecture Ltd. and must not be copied or reproduced either in whole or in part without written permission ©

C			
B			
A	17.01.20	KJT	FOR PLANNING.
	Date	Drawn	Revision

New Grain Store at:-
Deeping Fen Farm Yard, Baston Fen, Peterborough, PE6 9PU.

For:- Vine House Farm Ltd.

NEW GRAIN STORE
PROPOSED PLANS & ELEVATIONS.

Drawn: Keir Taylor	Date: 05.01.2020	Scale: 1:200 @ A3
Checked:	Drawing No. 201924-05	Revision: A
Approved:		