


north

east


south

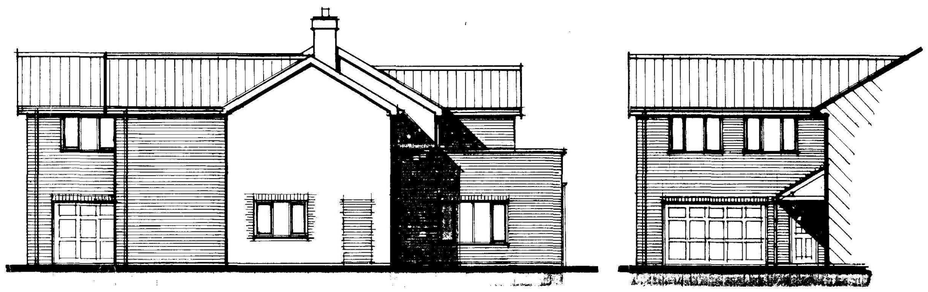


west

part west

elevations

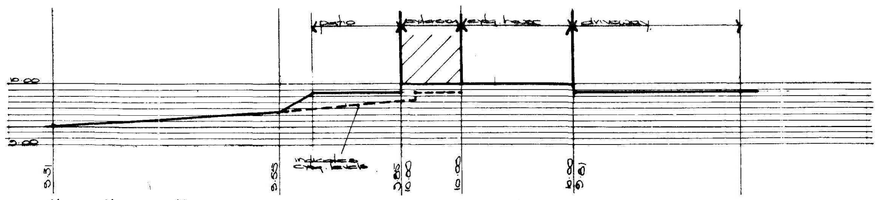

section thro. site
horiz. 1:200 vert. 1:50

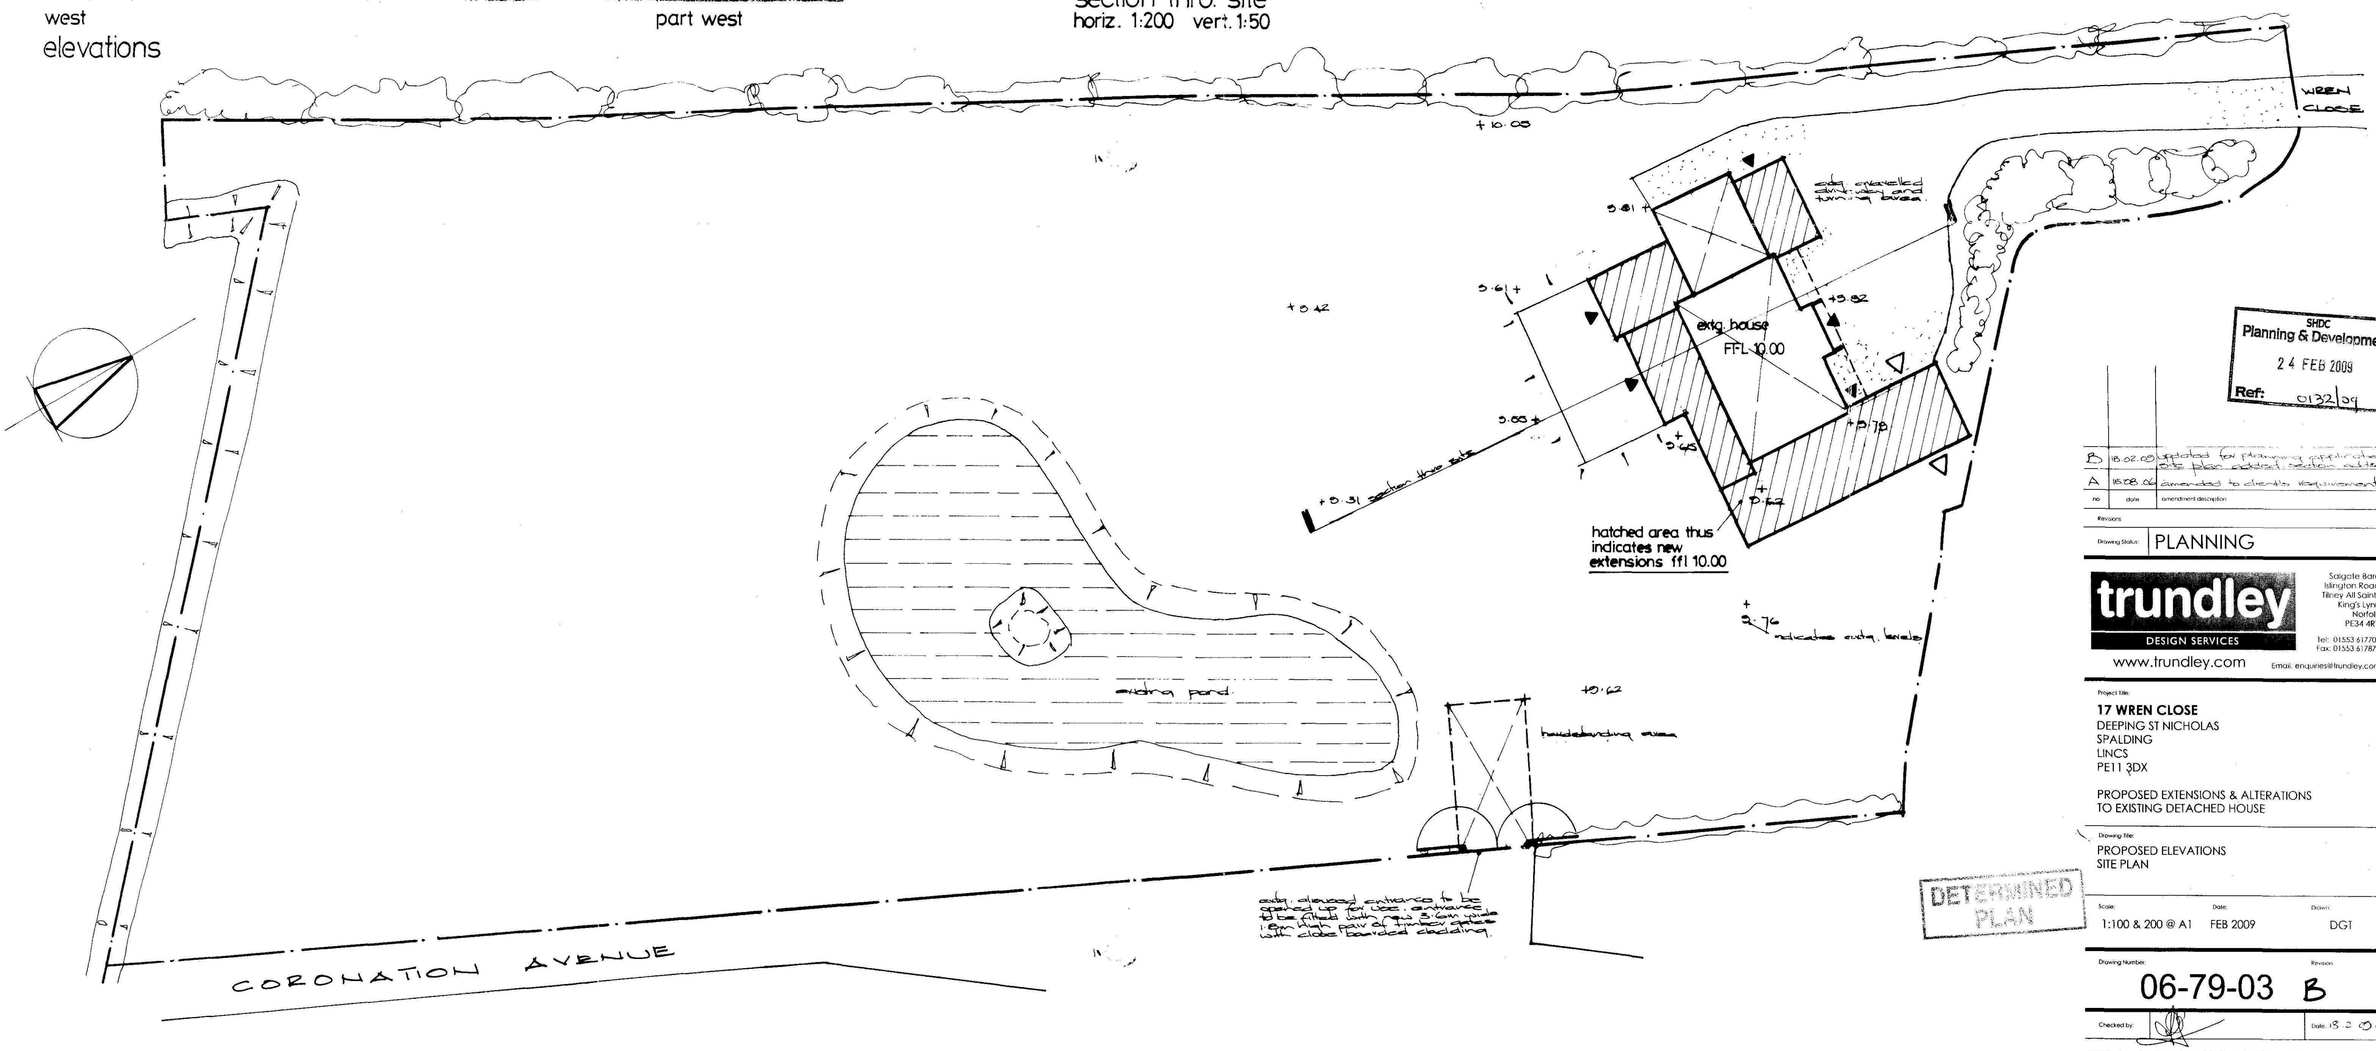

SHDC
Planning & Development
24 FEB 2009
Ref: 0132/09

no	date	amendment description
B	18.02.09	updated for planning application site plan added, section added
A	18.08.08	amended to clients requirements

Revisions

Drawing Status: PLANNING

trundley
DESIGN SERVICES
www.trundley.com
Salgate Barn
Islington Road
Tilney All Saints
King's Lynn
Norfolk
PE34 4RY
tel: 01553 617700
fax: 01553 617874
email: enquiries@trundley.com

Project title:

17 WREN CLOSE
DEEPING ST NICHOLAS
SPALDING
LINCS
PE11 3DX

PROPOSED EXTENSIONS & ALTERATIONS
TO EXISTING DETACHED HOUSE

Drawing title:
PROPOSED ELEVATIONS
SITE PLAN

DETERMINED PLAN

Scale:	Date:	Drawn:
1:100 & 200 @ A1	FEB 2009	DGT

Drawing Number: 06-79-03 Revision: B

Checked by: Date: 18.2.09

If this drawing is unsigned in the check box then the drawing is an unauthorised issue and should not be used for any purposes

master bedroom
cupd
bedroom
en suite
w
bedroom
bedroom
games room
first floor plan

bedroom
bedroom
games room

dining room
kitchen extension
kitchen
dining
lounge
utility
hall
changing lobby
cupd
strs
shower
canopy over
porch
canopy over
garage
ground floor plan

sun room
sun room
lounge/dining
cupd
hall
kitchen
toilet

balcony
first floor plan
bedroom
landing
shower room
bedroom

No	Revisions	date
B	as compiled for planning application	
A	issue for planning application	10.06.08

Drawing Status: PLANNING

trundley DESIGN SERVICES
Sidgate Barn
Wormegay Road
Tilney All Saints
King's Lynn
Norfolk
PE34 4RY
Tel: 01553 617720
Fax: 01553 617874
www.trundley.com
Email: enquiries@trundley.com

Project Title:
17 WREN CLOSE
DEEPING ST NICHOLAS
SPALDING
LINCS
PE11 3DX

PROPOSED EXTENSIONS & ALTERATIONS
TO EXISTING DETACHED HOUSE

Drawing Title:
PROPOSED PLANS

Scale: 1:50 @ A1
Date: FEB 2009
Drawn: DGT
Drawing Number: 06-79-02
Revision: B
Checked by:
Date: 17.2.09


If this drawing is unsigned in the check box then the drawing is an unauthorised issue and should not be used for any purposes

DETERMINED PLAN


SWDC
Planning & Development
24 FEB 2009
Ref: 01321/09




north

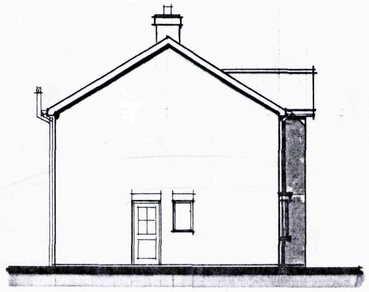

east

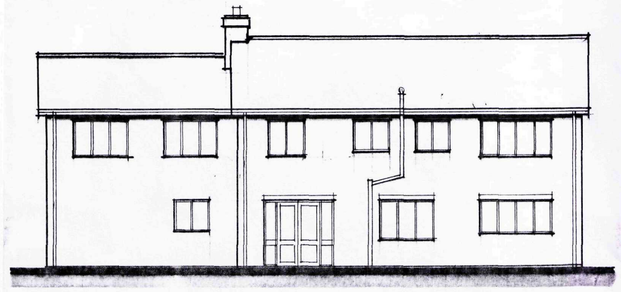


south

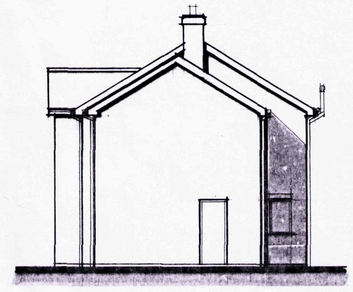


west

elevations

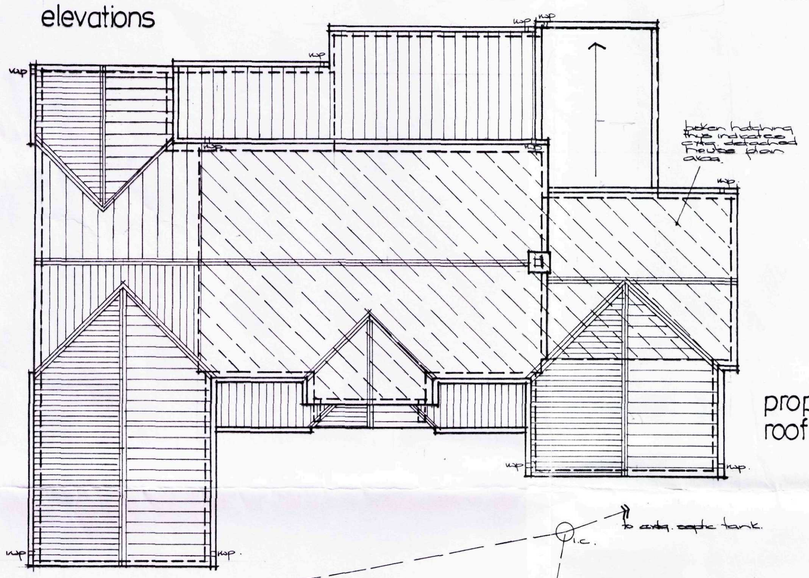


ground floor plan

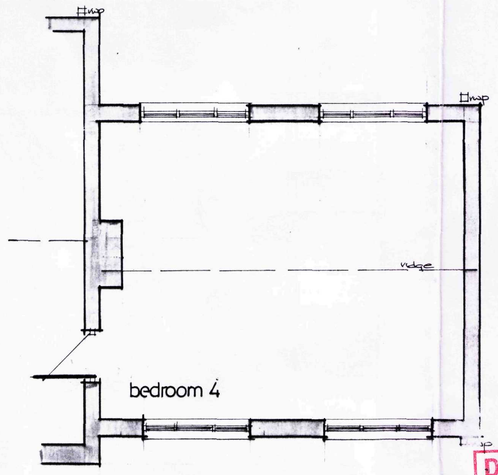


part first floor plan

proposed roof plan

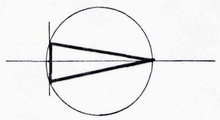

location plan
1:1250

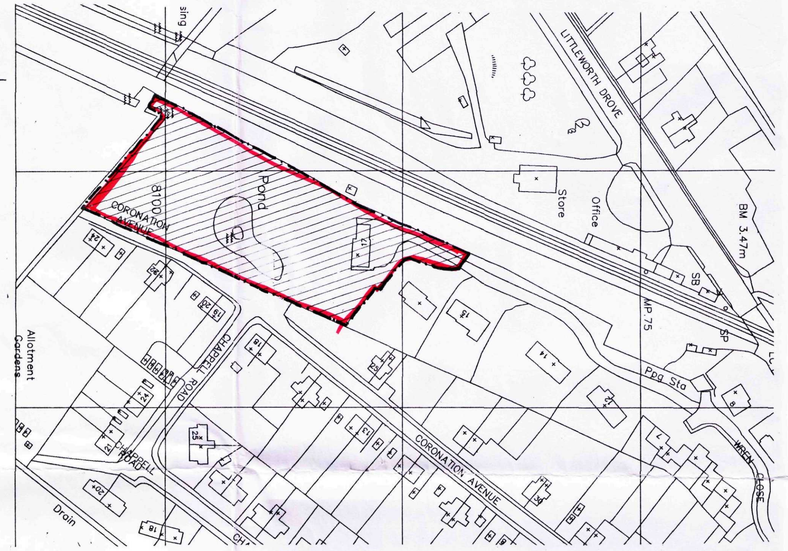

DETERMINED PLAN

SHDC
Planning & Development
24 FEB 2009
Ref: 0132/09

no	date	amendment description
B	17.02.09	generally updated. Proposed roof plan added. Enlarged location plan added. Site plan deleted.
A	15.1.06	site plan updated.

Revisions

Drawing Status: PLANNING

trundley DESIGN SERVICES
Salgate Barn
Islington Road
Tilney All Saints
King's Lynn
Norfolk
PE34 4RY
Tel: 01553 617700
Fax: 01553 617874
www.trundley.com
Email: enquiries@trundley.com

Project Title:

17 WREN CLOSE
DEEPING ST NICHOLAS
SPALDING
LINCS
PE11 3DX

PROPOSED EXTENSIONS & ALTERATIONS TO EXISTING DETACHED HOUSE

Drawing Title:

EXISTING PLANS & ELEVATIONS
PROPOSED ROOF PLAN
LOCATION PLAN

Scale:	Date:	Drawn:
1:100 & 50 @ A1	FEB 2009	DGT

Drawing Number: 06-79-01 Revision: B

Checked by: Date: 17.2.09

If this drawing is unsigned in the check box then the drawing is an unauthorised issue and should not be used for any purposes