
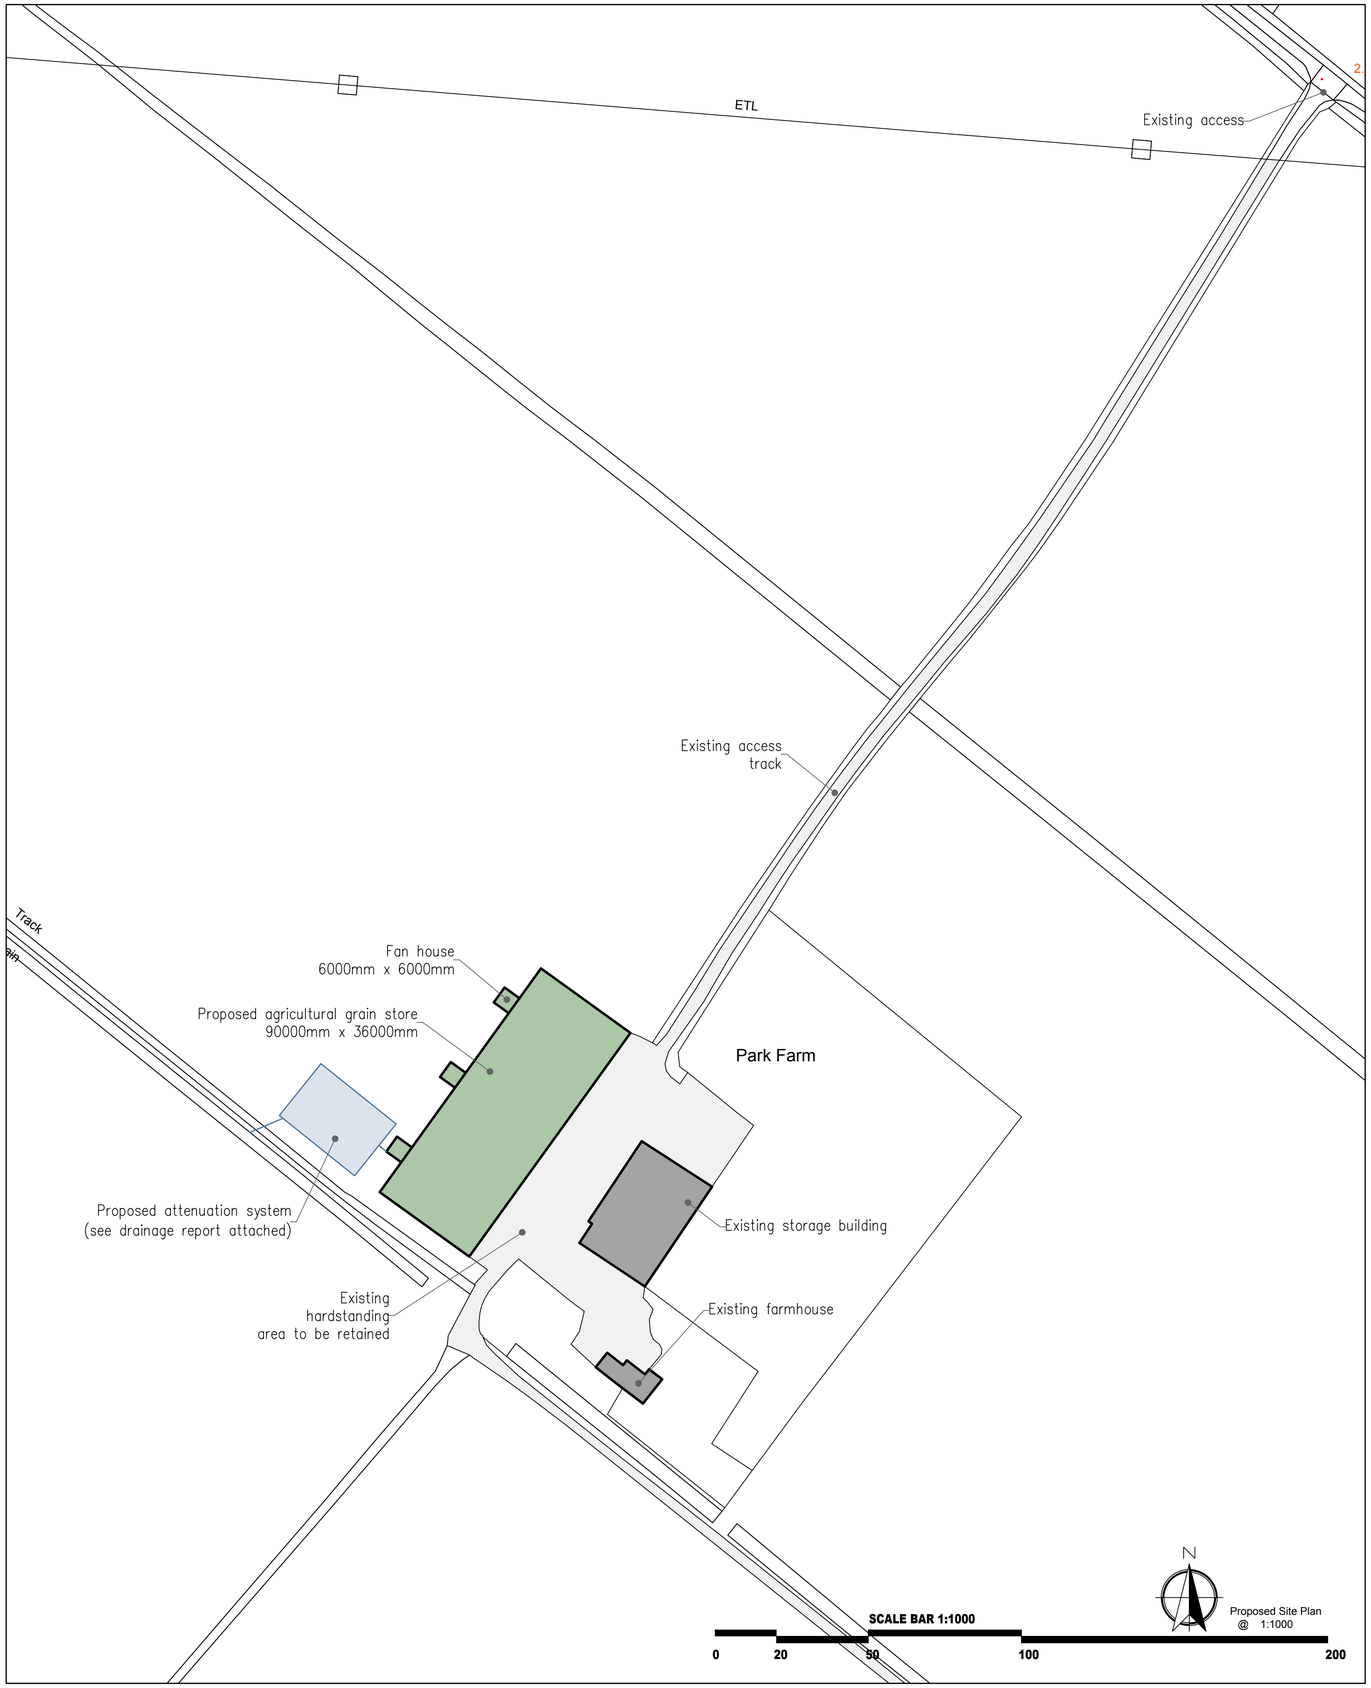


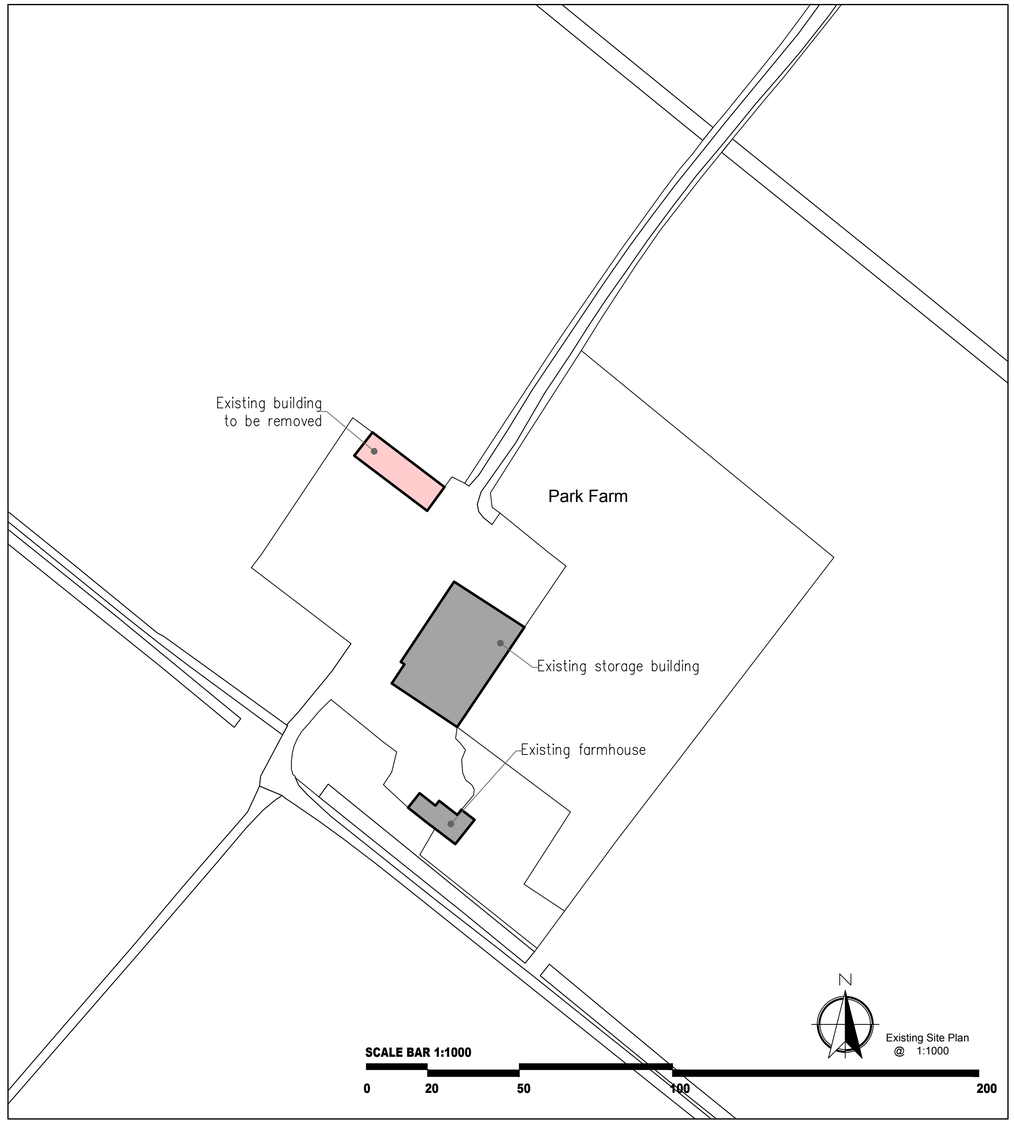

Harrison Pick Ltd
PLANNING CONSULTANTS

Drawing
Site Plan A1

Station Farm Offices, Wansford Road, Nafferton,
Driffield, East Yorkshire, YO25 8NJ

T : 01377 253363
E : ian@harrisonpick.co.uk
sam@harrisonpick.co.uk
W : www.harrisonpick.co.uk

Project
Lord Carrington - Grain Store

Scale	1:100 1:500	@ A1
Drw No.	LC020126	Rev: -
Drawn by:	S H	Date: Jan 2026

The drawing is the copyright of Harrison Pick Ltd and should not be altered, copied or reproduced without written consent.