




North east elevation
@ 1:200

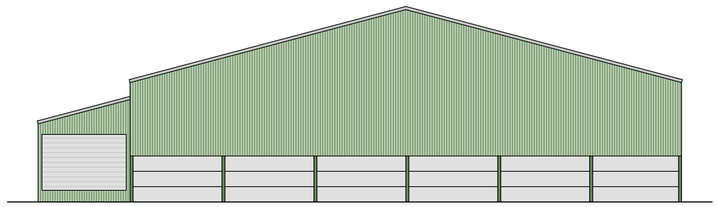


South west elevation
@ 1:200

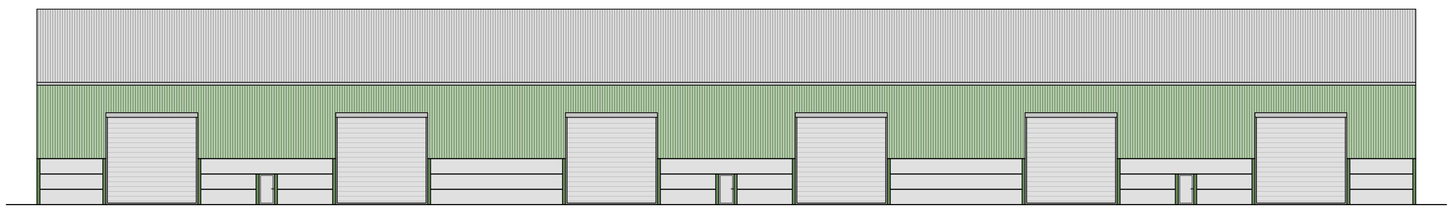

North west elevation
@ 1:200

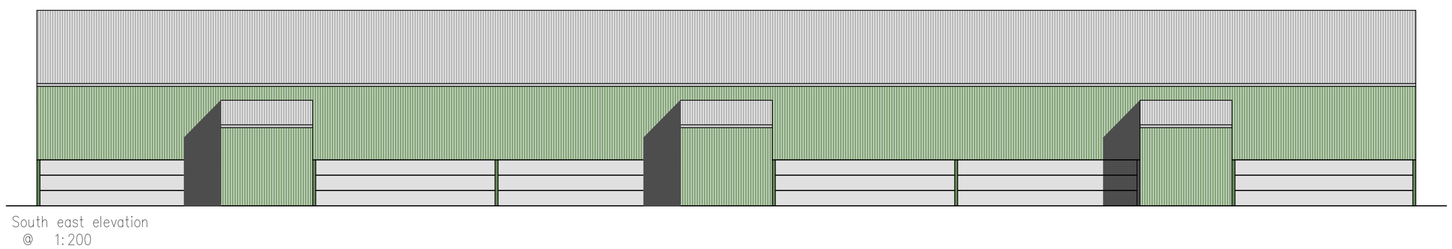

South east elevation
@ 1:200

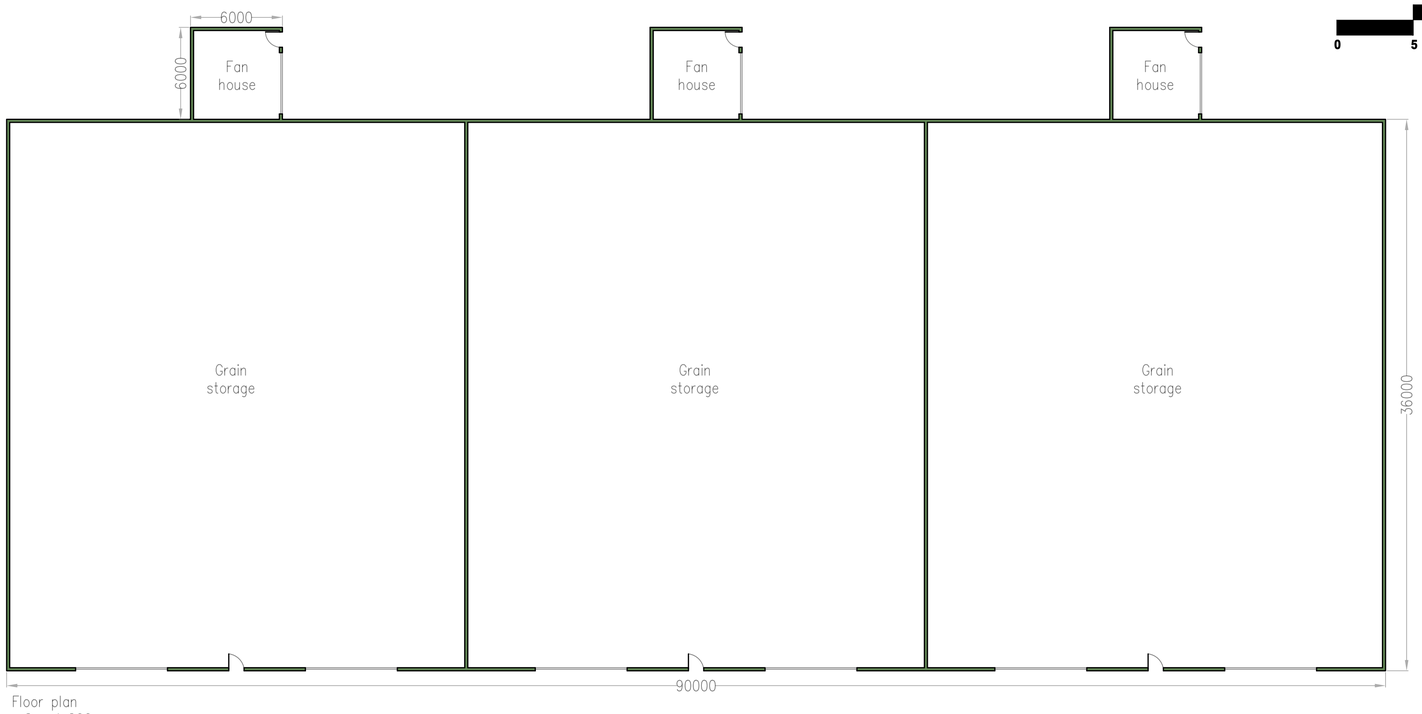

Floor plan
@ 1:200



Harrison Pick Ltd
PLANNING CONSULTANTS

Drawing

Elevations A1

Station Farm Offices, Wansford Road, Nafferton,
Driffield, East Yorkshire, YO25 8NJ

T : 01377 253363
E : ian@harrisonpick.co.uk
sam@harrisonpick.co.uk
W : www.harrisonpick.co.uk

Project

Lord Carrington - Grain Store

Scale	1:200	@ A1
Drw No.	LC030126	Rev: -
Drawn by: S H	Date: Jan 2026	

The drawing is the copyright of Harrison Pick Ltd and should not be altered, copied or reproduced without written consent.