



A FRONT ELEVATION A

DOORS TO BE FRAME LEDGED AND BRACED TIMBER WITH IRONMONGERY TO MATCH EXISTING ADJOINING

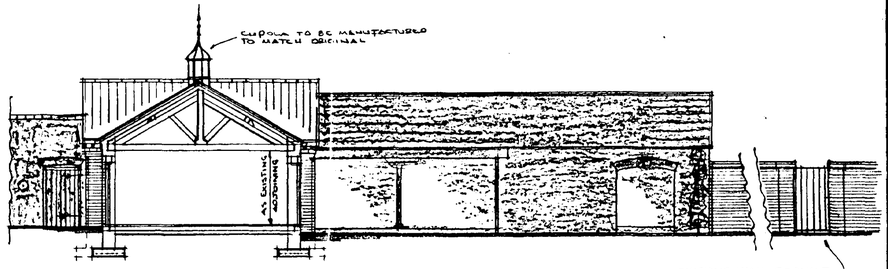

A SECTIONAL ELEVATION 'A'-'A' A

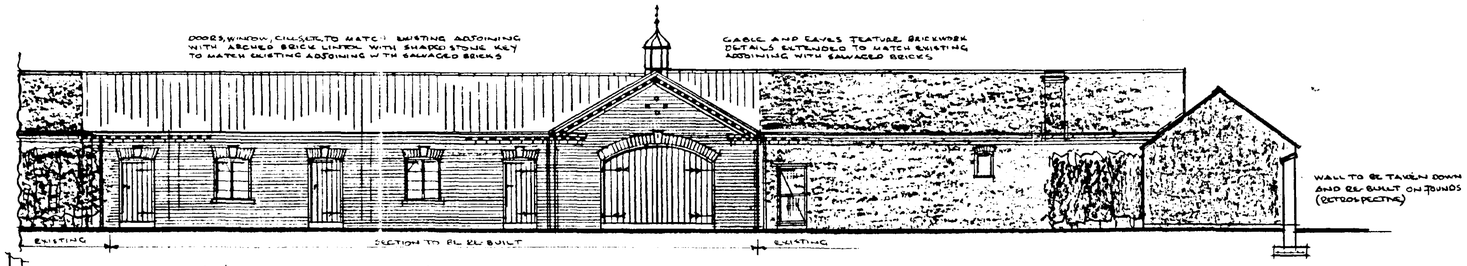


A REAR ELEVATION A


E.P.'S EXTENDED TO MATCH EXISTING D.P.'S REPLACED AND RECONNECTED TO EXISTING S.W.D.'S

WALL FACED TO MATCH EXISTING ADJOINING WITH SALVAGED BRICKS
EXISTING WALLS REPAIRED AND RE-POINTED TO MATCH EXISTING

ROOF TILES, RIDGE, VALLEYS, SPROCKETS, FASCIA, ROOF TIMBERS, ETC. EXTENDED TO MATCH EXISTING ADJOINING WITH SALVAGED TILES ETC. EXISTING ROOF, FASCIA, TILING, FLASHING, ETC. REPAIRED OR RENEWED

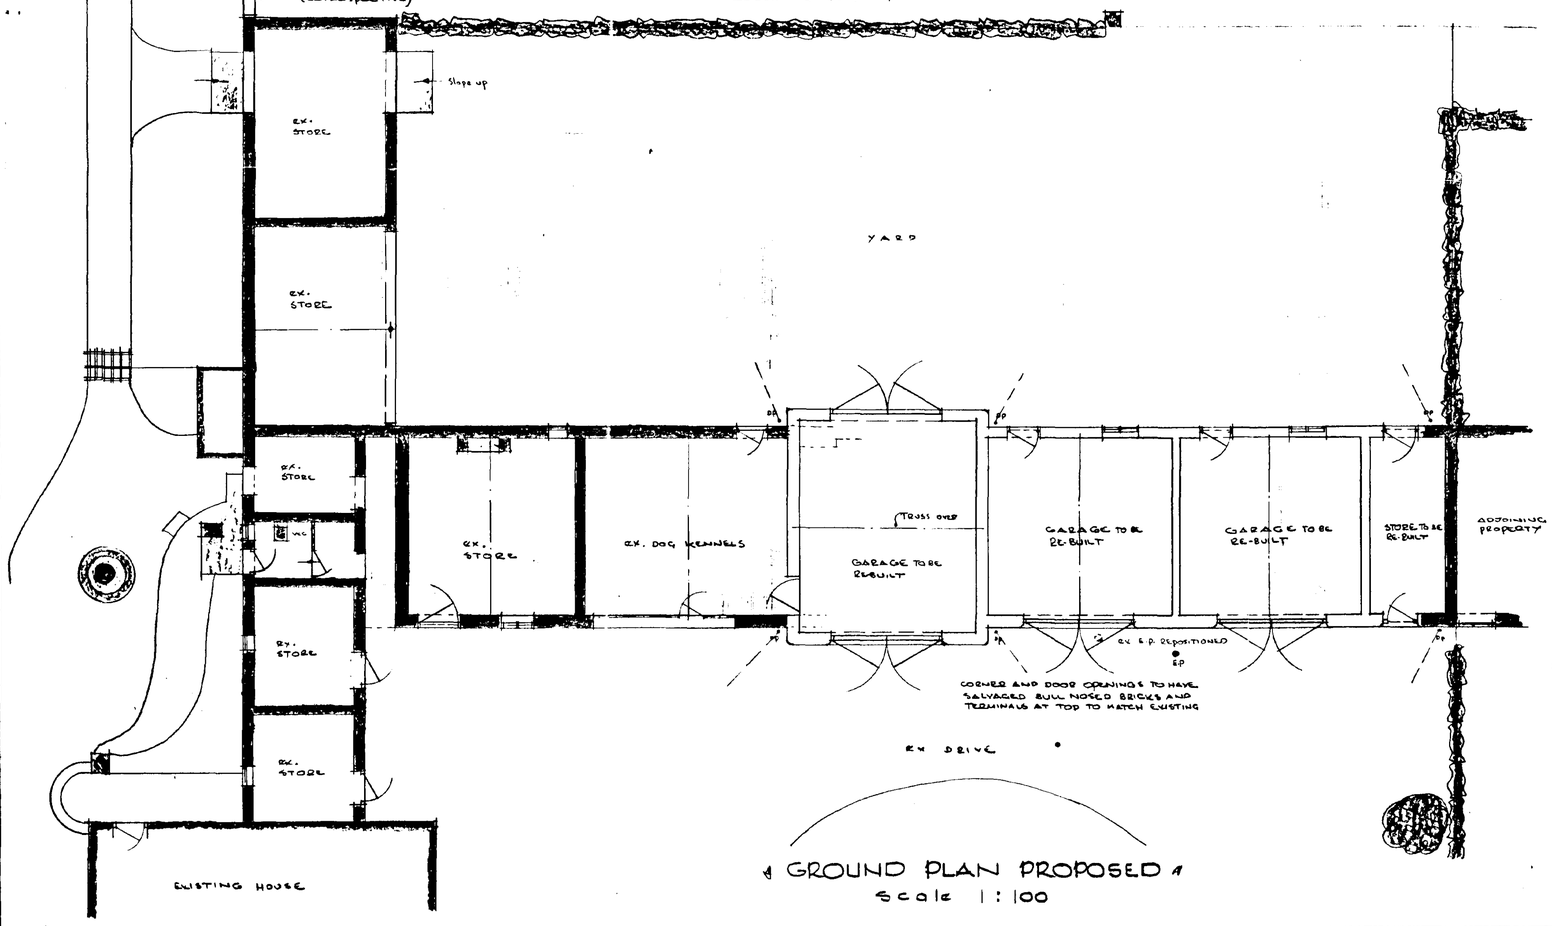


A GROUND PLAN PROPOSED A
Scale 1:100

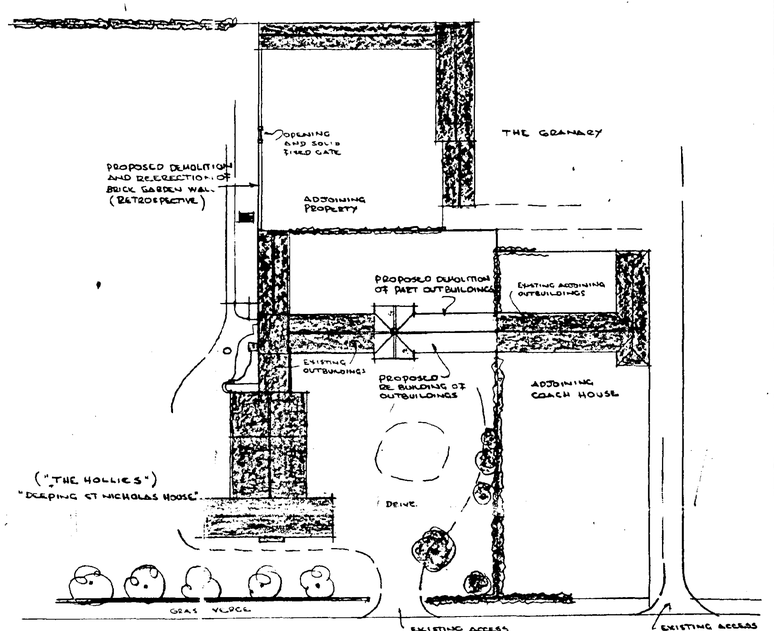

A 1/500th Scale BLOCK PLAN A

DETERMINED PLAN
SOUTH HOLLAND DC HOUSING & PLANNING
13 MAY 1999
Ref: 0197/99

AMENDED PLAN
Ref.

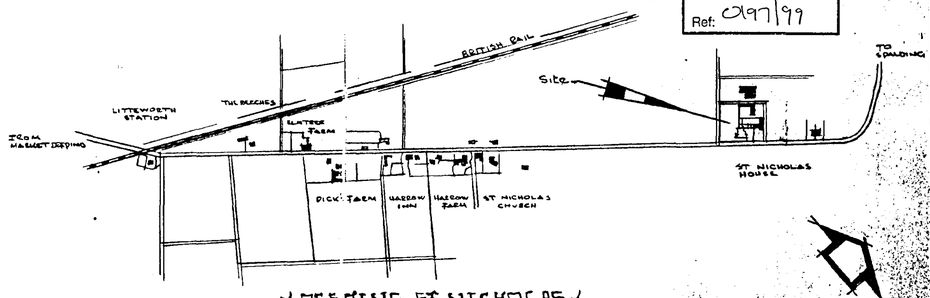


A DEEPING ST NICHOLAS A

A SIX INCHES TO ONE MILE LOCATION PLAN A


A PROPOSED RE-BUILDING OF OUTBUILDINGS AT ST NICHOLAS HOUSE, DEEPING ST NICHOLAS, NR. SPALDING for MR. AND MRS. D. JOHNSON. A

T. E. Titman Associates 1 The Green Glinton Peterborough PE6 7JN	16th February 1999 20th April "	DRAWING NUMBER 1592/2.	
	DRAWING SIZE A1	Tel/Fax 01733 252807	

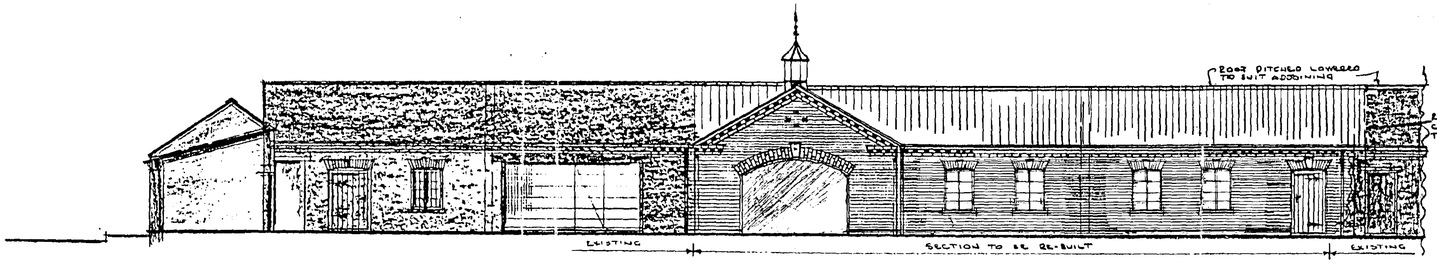


FRONT ELEVATION

DOORS TO BE FRAME LOCKED AND BRACED TIMBER WITH IRONMONGERY TO MATCH EXISTING ADJOINING

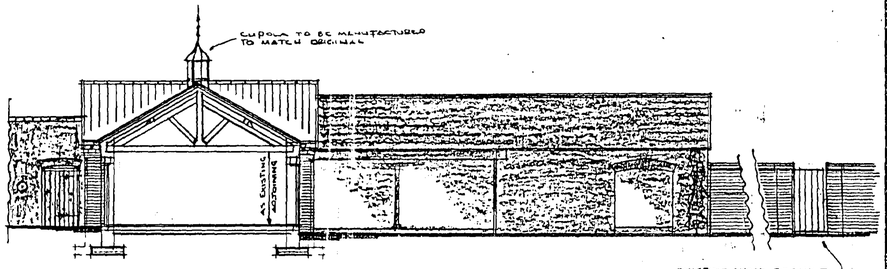

SECTIONAL ELEVATION 'A'-'A'

EXISTING WALL REBUILT NEW OPENING WITH SOLID FIXED GATE INSTALLED (RETROSPECTIVE)

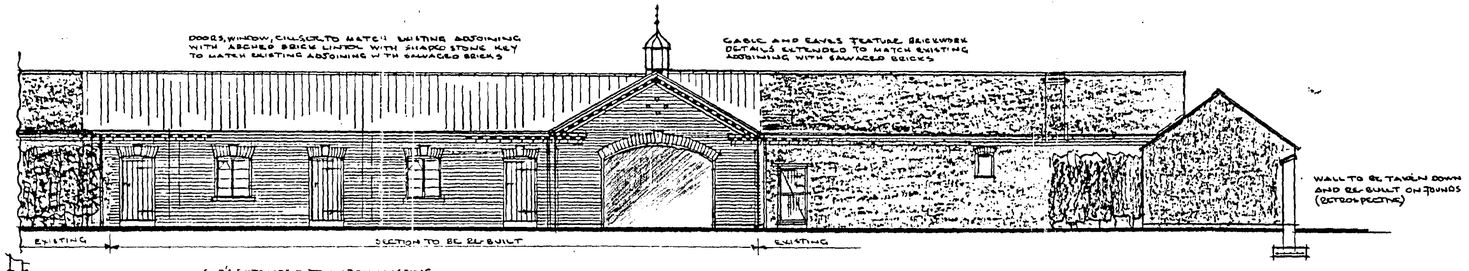

REAR ELEVATION

E.C.'s EXTENDED TO MATCH EXISTING O.P.'s REPLACED AND RECONNECTED TO EXISTING S.W.O.'s.


WALL FACED TO MATCH EXISTING ADJOINING WITH SALVAGED BRICKS
EXISTING WALLS REPAIRED AND RE-POINTED TO MATCH EXISTING

ROOF TILES, RIDGE, VALLEYS, SPECIALITY, FASCIA, ROOF TIMBERS, ETC. EXTENDED TO MATCH EXISTING ADJOINING WITH SALVAGED TILES ETC. EXISTING ROOF, FASCIA, TILING, FLASHING, ETC. REPAIRED RE REMAKED


GREENHOUSE

EXISTING GARDEN WALL TAKEN DOWN (PART BLOWN DOWN) AND REBUILT TO MATCH EXISTING NEW OPENING FORMED WITH PIERS, SOLID FIXED GATE INSTALLED (RETROSPECTIVE)

ADJOINING PROPERTY

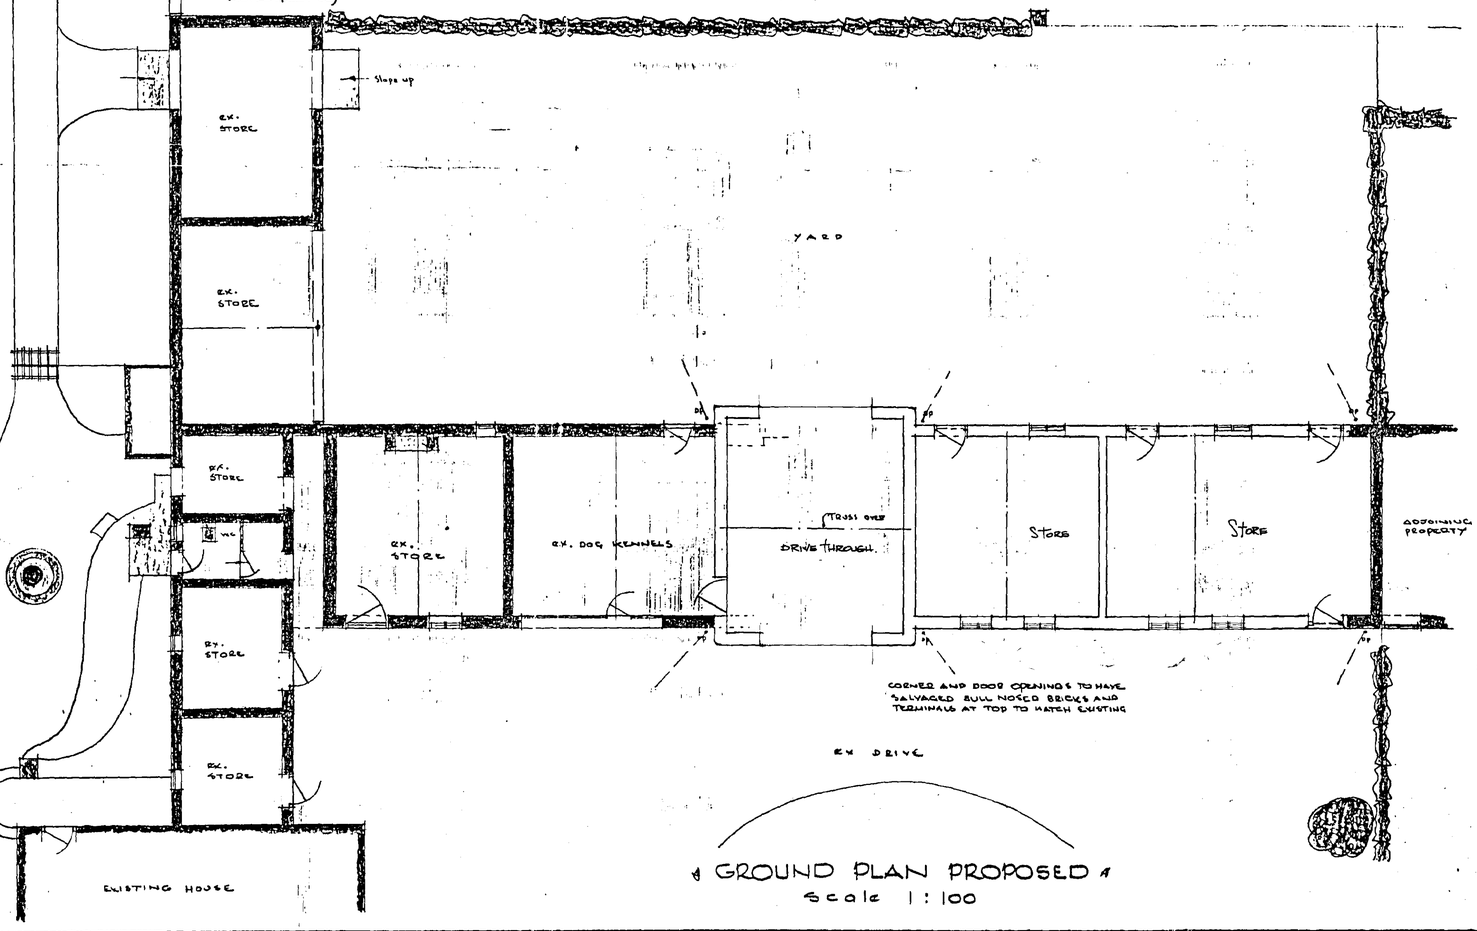


GROUND PLAN PROPOSED
Scale 1:100

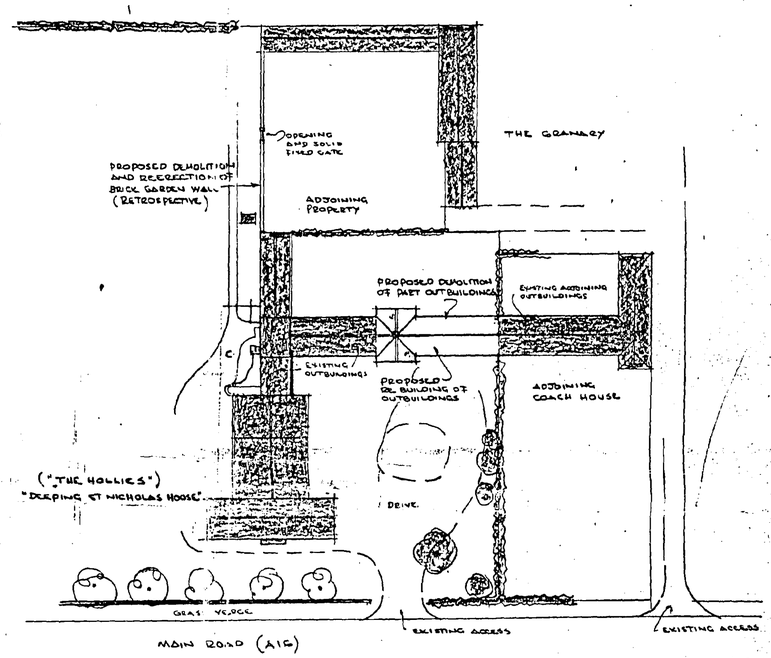

1/500th Scale BLOCK PLAN

DETERMINED PLAN
SOUTH HOLLAND DC HOUSING & PLANNING
13 MAY 1999
Ref: 0197/99

AMENDED PLAN
Ref.

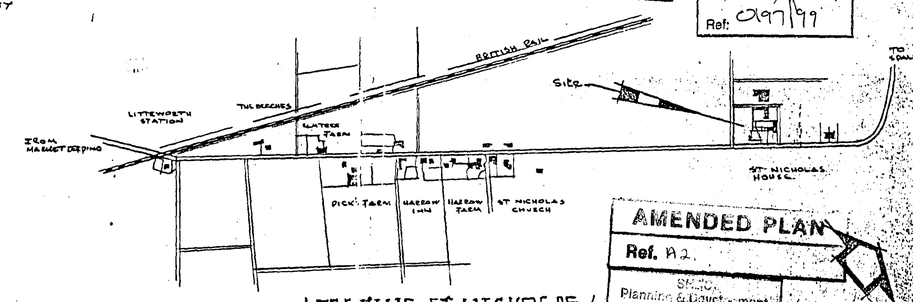

AMENDED PLAN
Ref. A2.
Planning & Development
2 2002
0197/99

DEEPING ST NICHOLAS

SIX INCHES TO ONE MILE LOCATION PLAN

AMEND FRONT ELEVATION

PROPOSED RE-BUILDING OF OUTBUILDINGS AT ST NICHOLAS HOUSE, DEEPING ST NICHOLAS, NR. SPALDING for MR. AND MRS. D. JOHNSON.


T. L. TITMAN ASSOCIATES
1 THE GREEN
GLINTON
Peterborough
PE6 7JN

16th February 1999
DRAWING NUMBER 15912

DRAWING SIZE A1


Tel/Fax 01733 252807

552/02/01

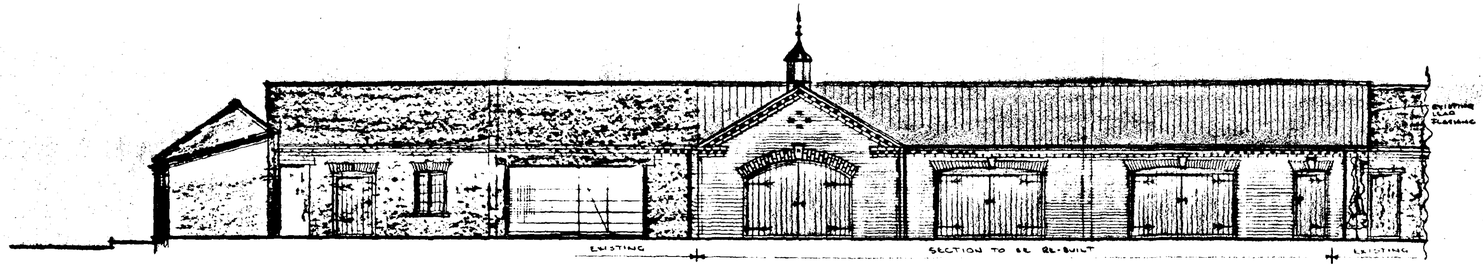


FRONT ELEVATION

DOORS TO BE FRAME, LEDGED AND BRACED TIMBER WITH IRONMONGERY TO MATCH EXISTING ADJOINING

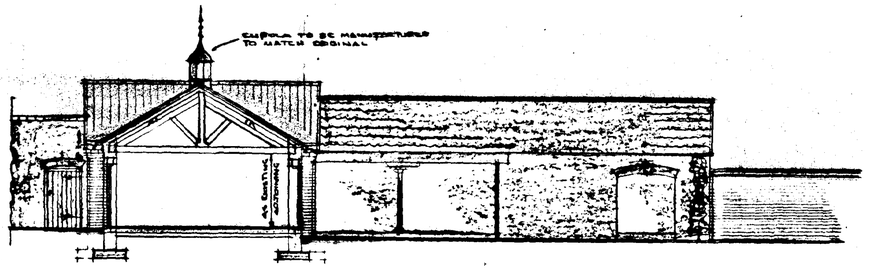

A SECTIONAL ELEVATION 'A-A'

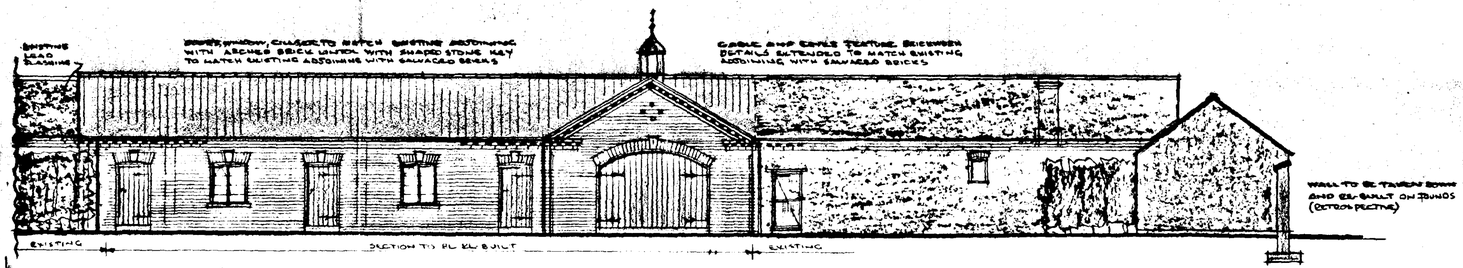


WALL TO BE TAKEN DOWN AND RE-BUILT ON FOUNDS (RETROSPECTIVE)

REAR ELEVATION


E. C/S EXTENDED TO MATCH EXISTING D.P.'S REPLACED AND RECONNECTED TO EXISTING S.W. D'S.

WALL FACED TO MATCH EXISTING ADJOINING WITH SALVAGED BRICKS EXISTING WALLS REPAIRED AND RE-POINTED TO MATCH EXISTING


ROOF TILES, RIDGE, VALLEYS, SPECIALS, FASCIA, ROOF TIMBERS, ETC. EXTENDED TO MATCH EXISTING ADJOINING WITH SALVAGED TILES ETC. EXISTING ROOF, FASCIA, TILING, FLASHING, ETC. REPAIRED OR REMOVED

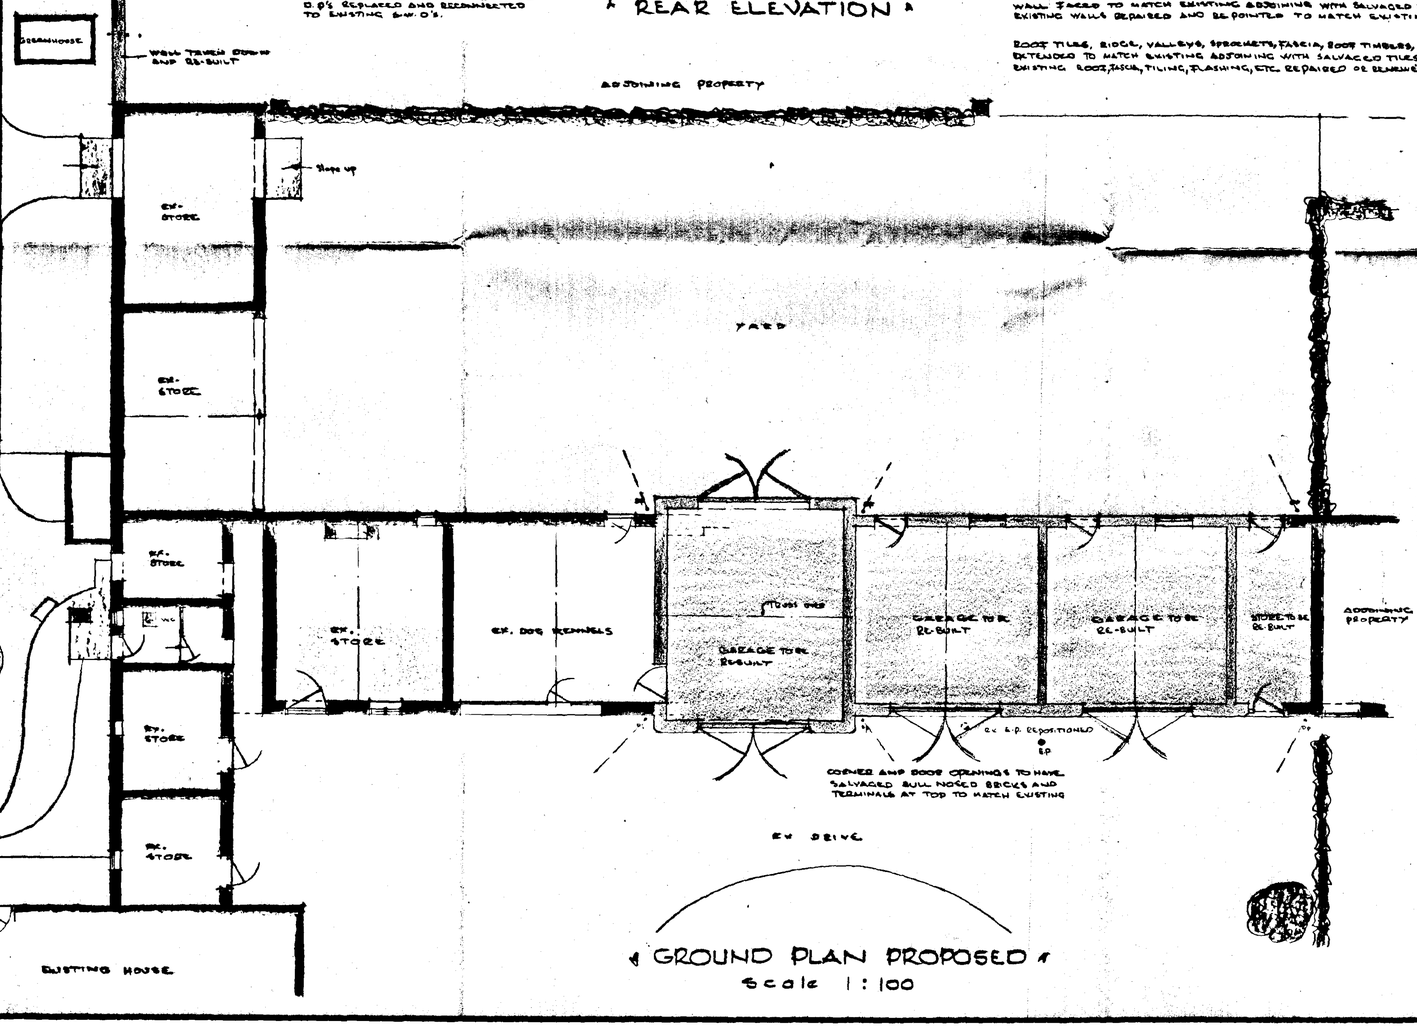

GROUND PLAN PROPOSED
Scale 1:100

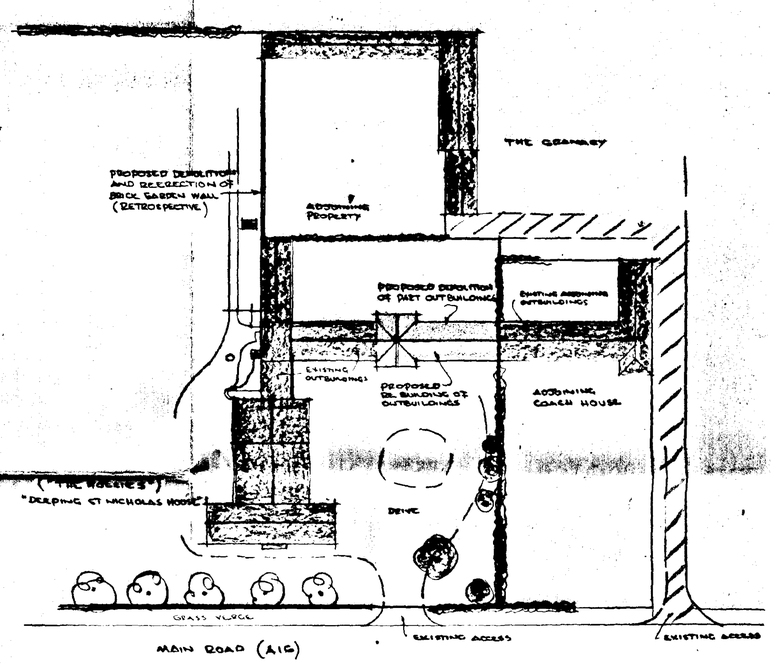

1/500th Scale BLOCK PLAN

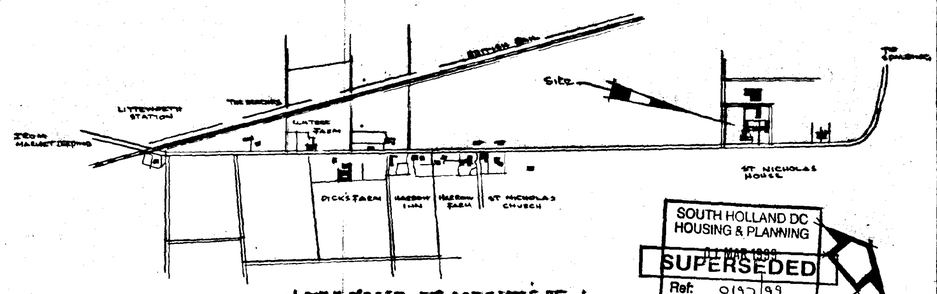

DEEPING St NICHOLAS

SIX INCHES TO ONE MILE LOCATION PLAN

SOUTH HOLLAND DC HOUSING & PLANNING
21 MAR 1999
SUPERSEDED
Ref: 0197/99
KGGP

PROPOSED RE-BUILDING of OUTBUILDINGS AT St NICHOLAS HOUSE, DEEPING St NICHOLAS, Nr. SPALDING for Mr. and Mrs. D. JOHNSON.

T. E. TITMAN ASSOCIATES
1 THE GREEN
GLINTON
Peterborough
PE6 7JN

16th January 1998

DRAWING NUMBER 1592/2

DRAWING SIZE A1

Tel/Fax 01733 252307